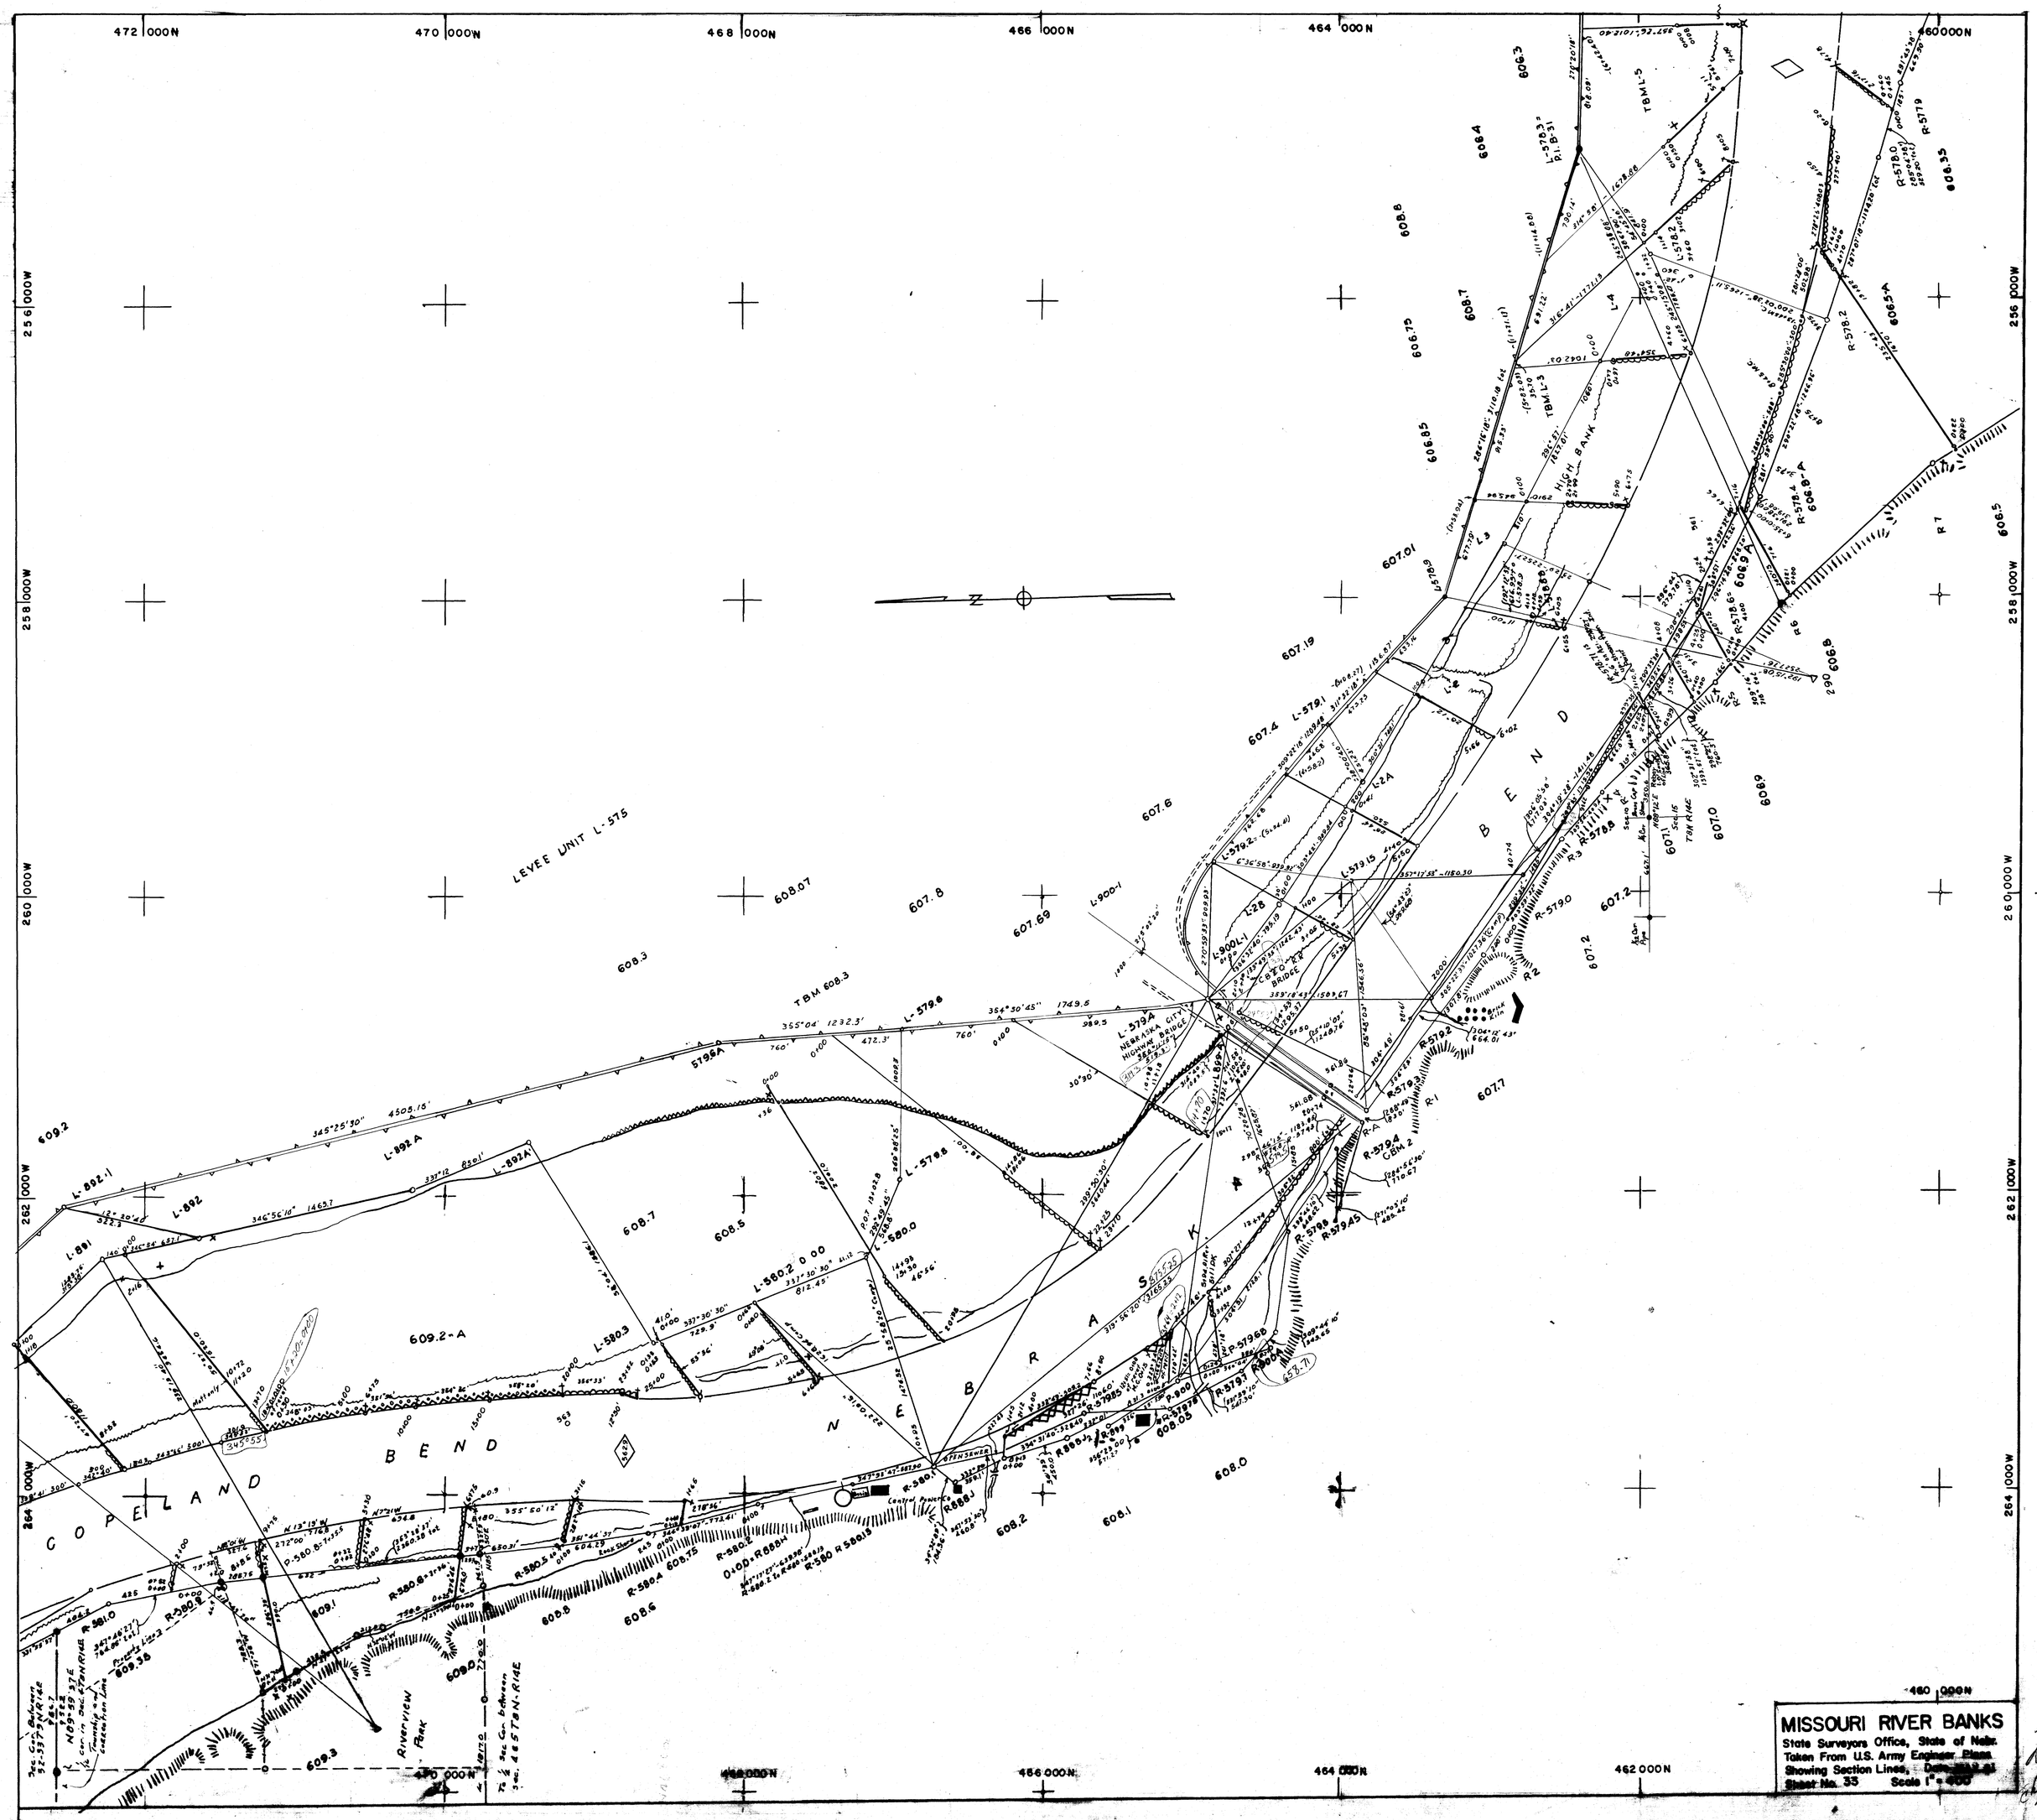
MISSOURI RIVER BANKS
State Surveyors Office, State of Nebr.
Taken From U.S. Army Engineer Plans
Showing Section Lines, Date
Sheet No. 35 Scale 1" = 400'
LEVEE UNIT L-575
COPELAND BEND
NEBRASKA BEND
HIGH BANK
NEBRASKA CITY HIGHWAY BRIDGE
C.B.&Q. RR BRIDGE
RIVERVIEW PARK
472 000N
470 000N
468 000N
466 000N
464 000N
460 000N
462 000N
256 000W
258 000W
260 000W
262 000W
264 000W