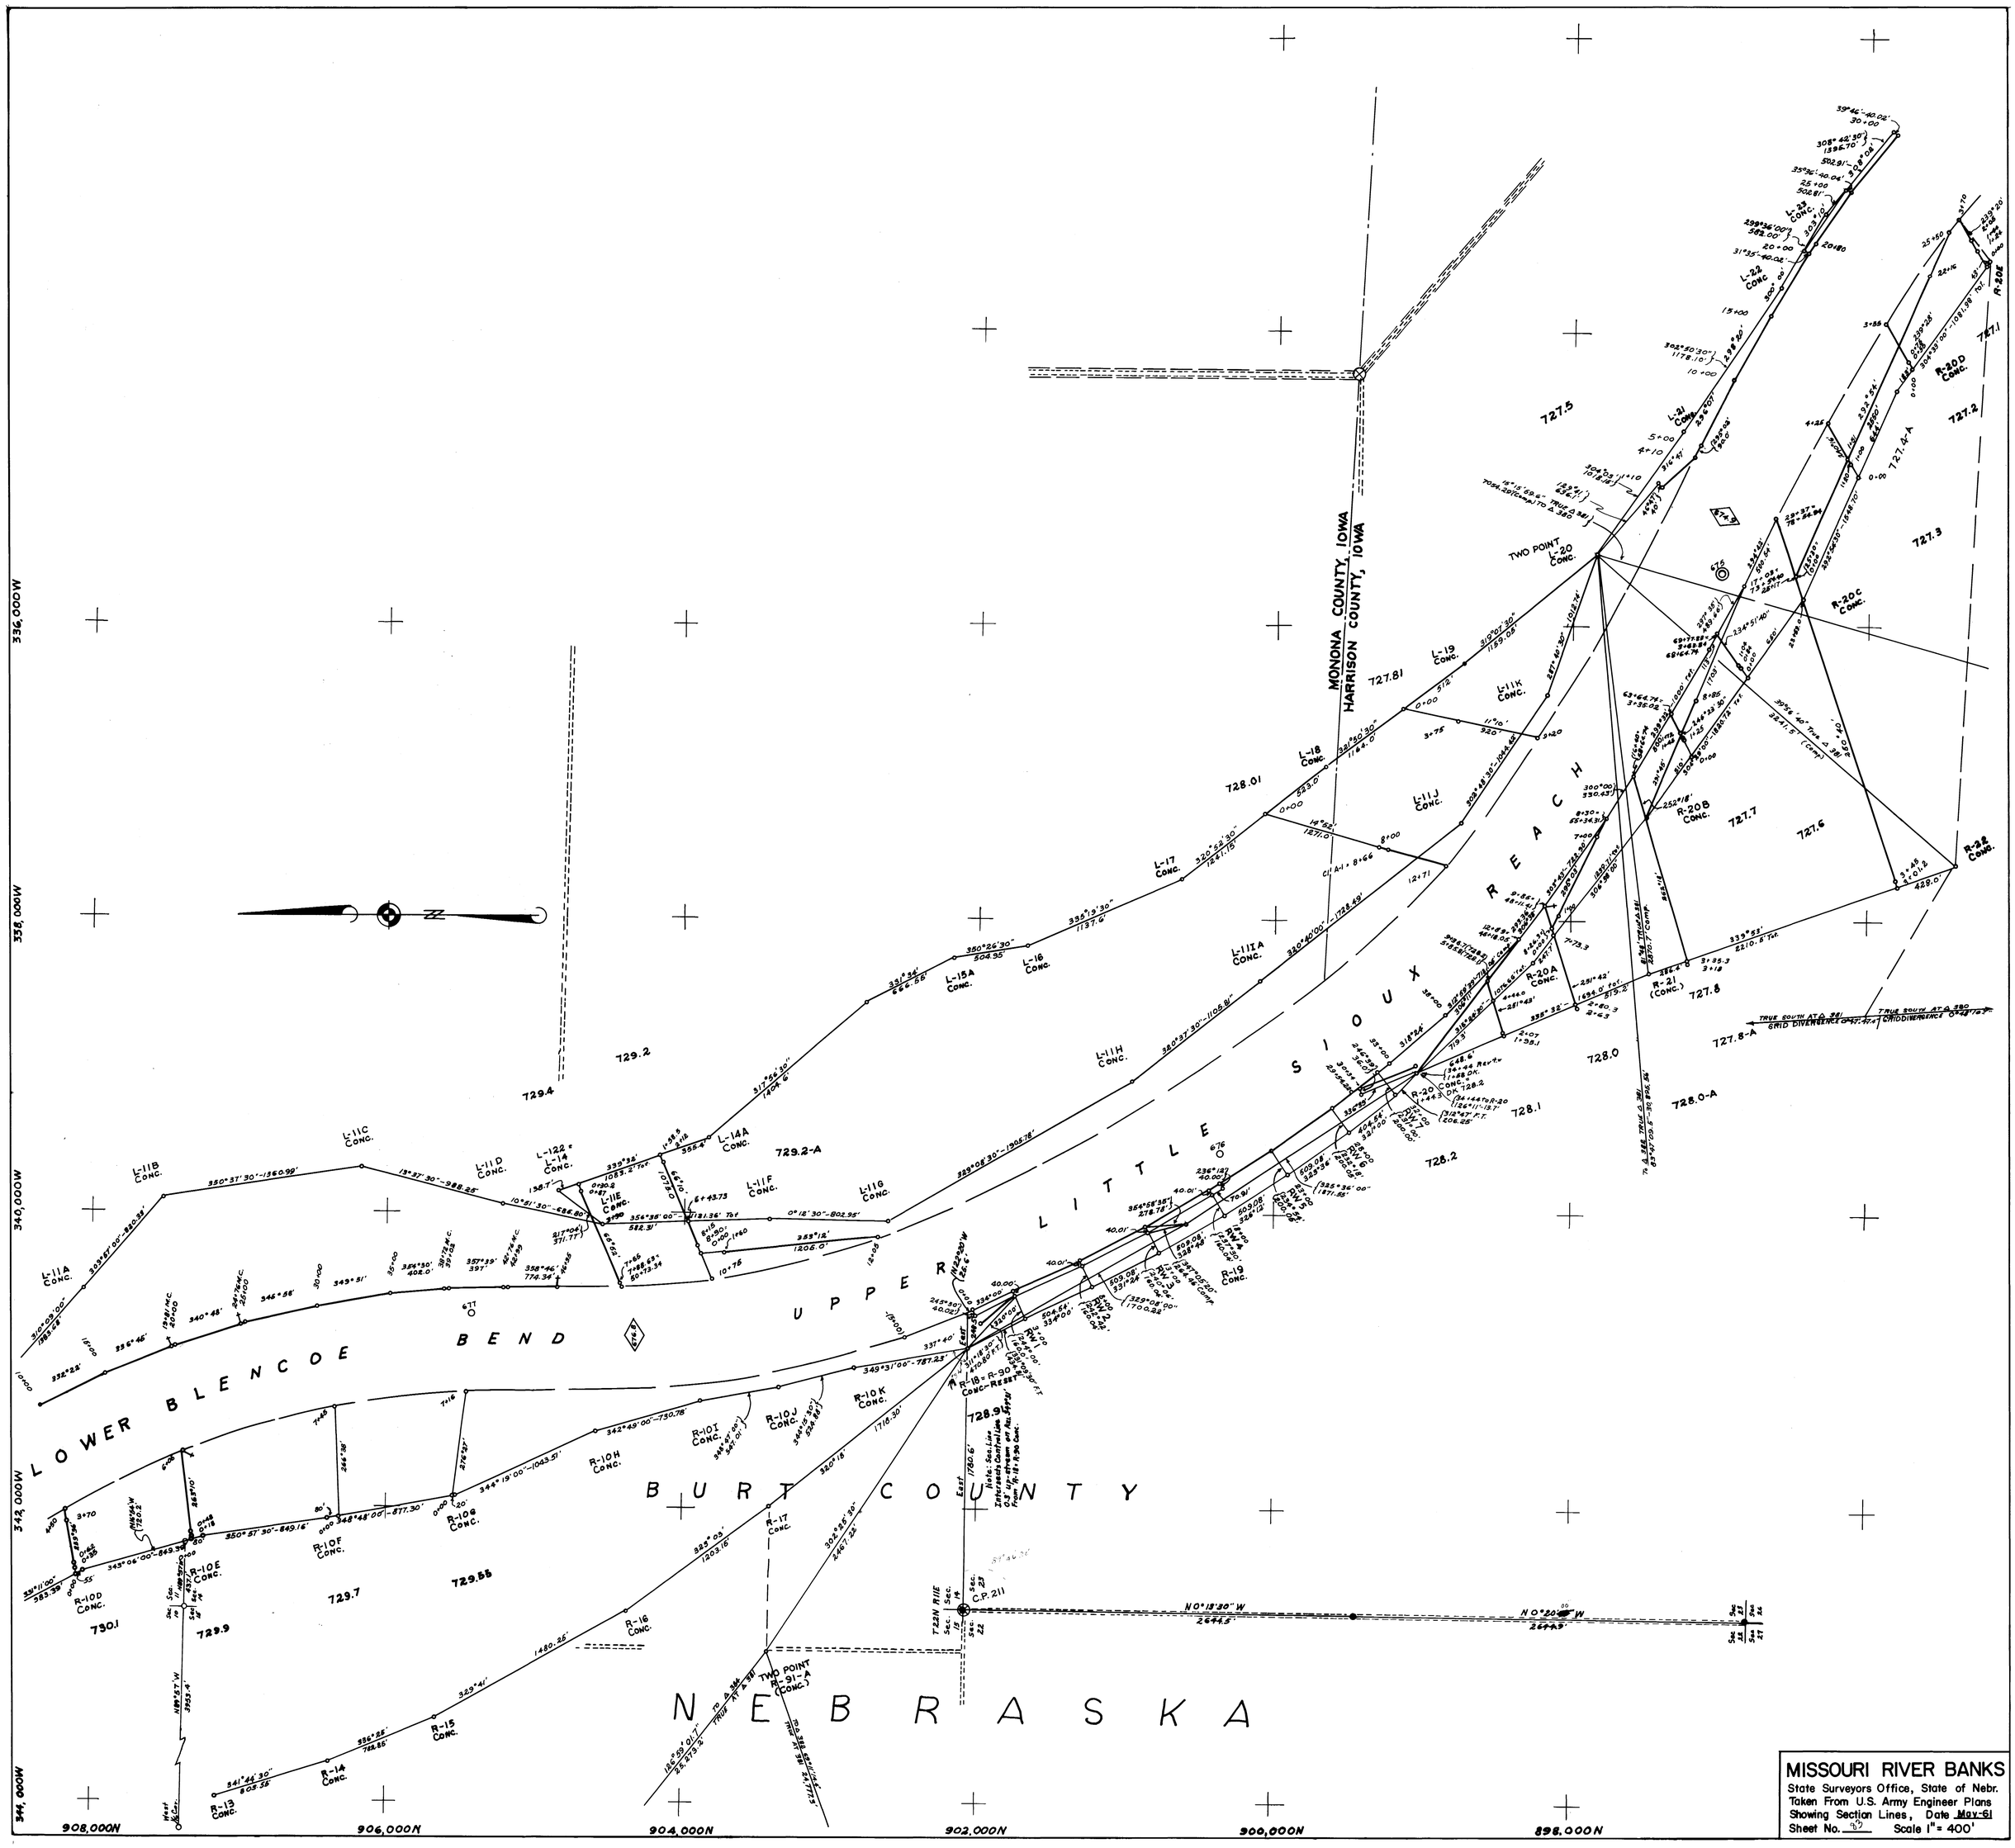

MISSOURI RIVER BANKS

State Surveyors Office, State of Nebr.
Taken From U.S. Army Engineer Plans
Showing Section Lines, Date May-61
Sheet No. 93 Scale 1" = 400'