2 COPIES

RICHARDSON CO.	
F-246 (16)	1

DRAWN R. E. B.

DATE OCT. 27, 1967

STATE OF NEBRASKA

DEPARTMENT OF ROADS

BUREAU OF HIGHWAYS

PLAN OF RIGHT OF WAY

STATE HIGHWAY

F-246(16)

HUMBOLDT – EAST

FEDERAL AID PRIMARY

CONVENTIONAL SIGNS

- SECTION LINE
- CITY OR VILLAGE LIMITS
- FENCE LINE
- RAILROADS
- RAILROAD R.O.W.
- DIKE
- CULVERTS
- POWER POLE
- TELEPHONE POLE
- MARSH
- HEDGE
- TREES
- FLOW LINE

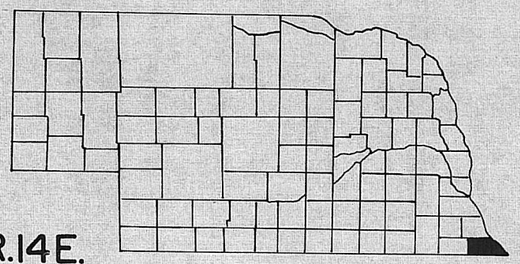

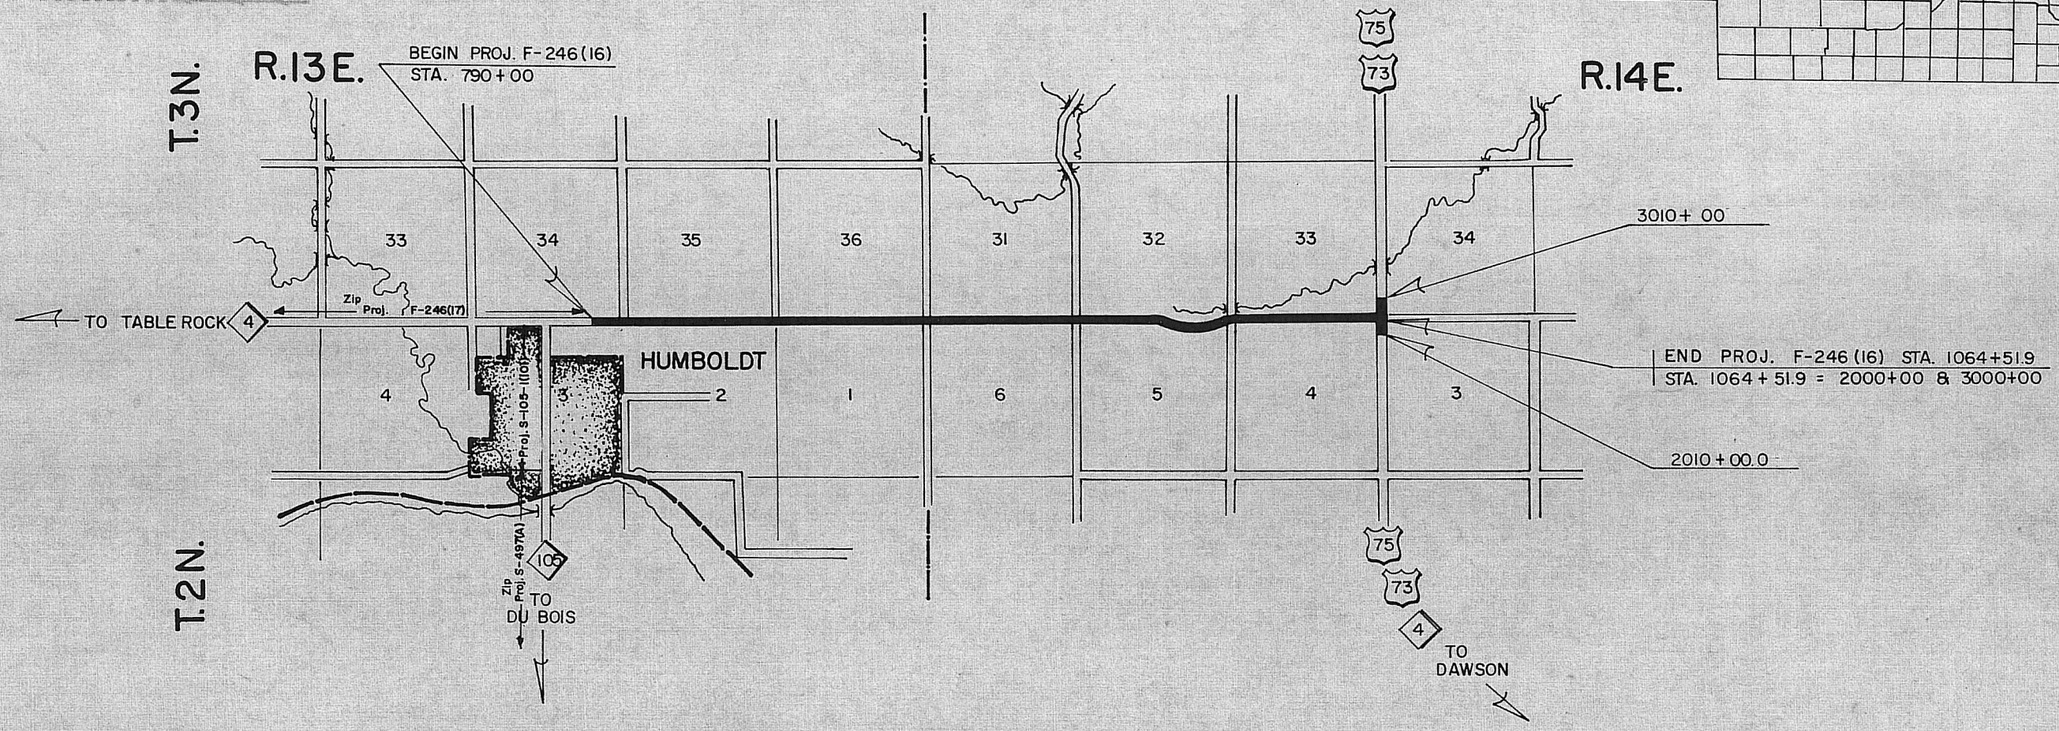

EQUATION
1018+15.09=1018+05.29

EXCEPTIONS

FROM STA.	TO STA.	INCLUDED IN THIS LAYOUT

TOTAL LENGTH OF EXCEPTIONS FEET

TOTAL NET LENGTH OF PROJ. F-246(16) 27451.90 FEET 5.199 MILES

APPROVED MARCH 1967

D. C. COFFEY
DESIGN ENGINEER

JOHN W. HOSSACK
STATE ENGINEER

LEGEND

- PREVIOUS R.O.W.
- NEW R.O.W., NON-CONTROLLED ACCESS
- NEW R.O.W., CONTROLLED ACCESS
- LIMITS OF CONSTRUCTION
- CHANNEL
- DIKE
- FILL ENCROACHMENT
- R.R. EASEMENT
- ACCESS ROAD
- TEMPORARY EASEMENTS-BORROW-CONSTRUCTION-HAUL ROAD-DETOUR-WASTE DISPOSAL-ETC.
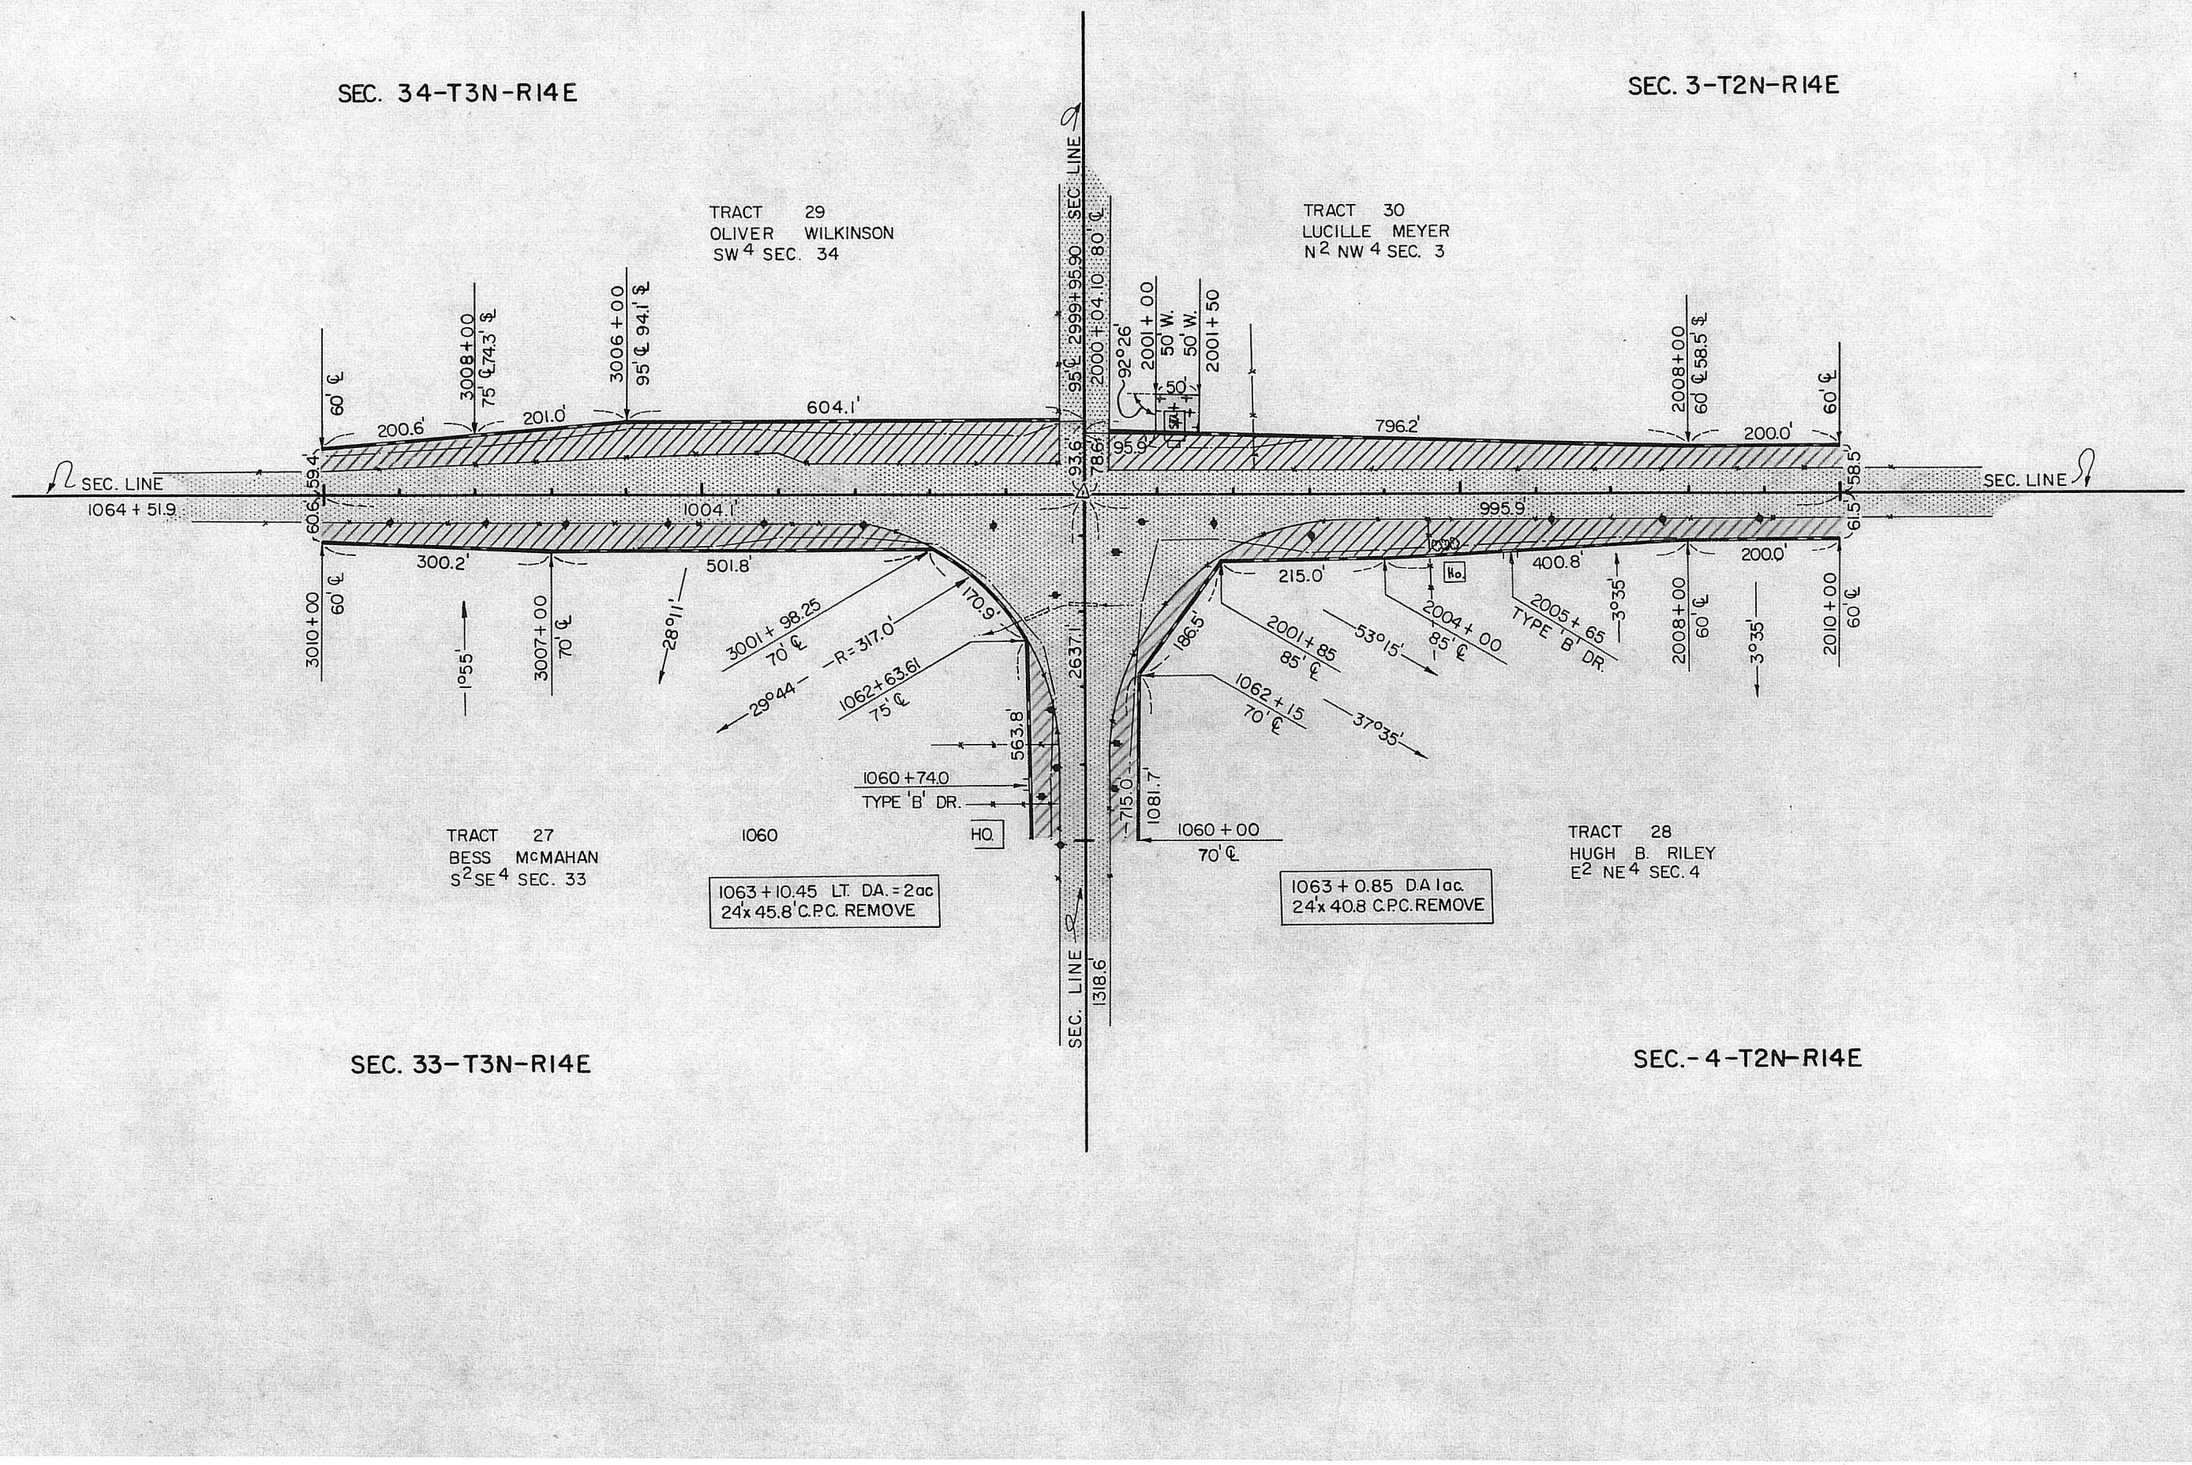
RICHARDSON CO.	
F-246 (16)	13