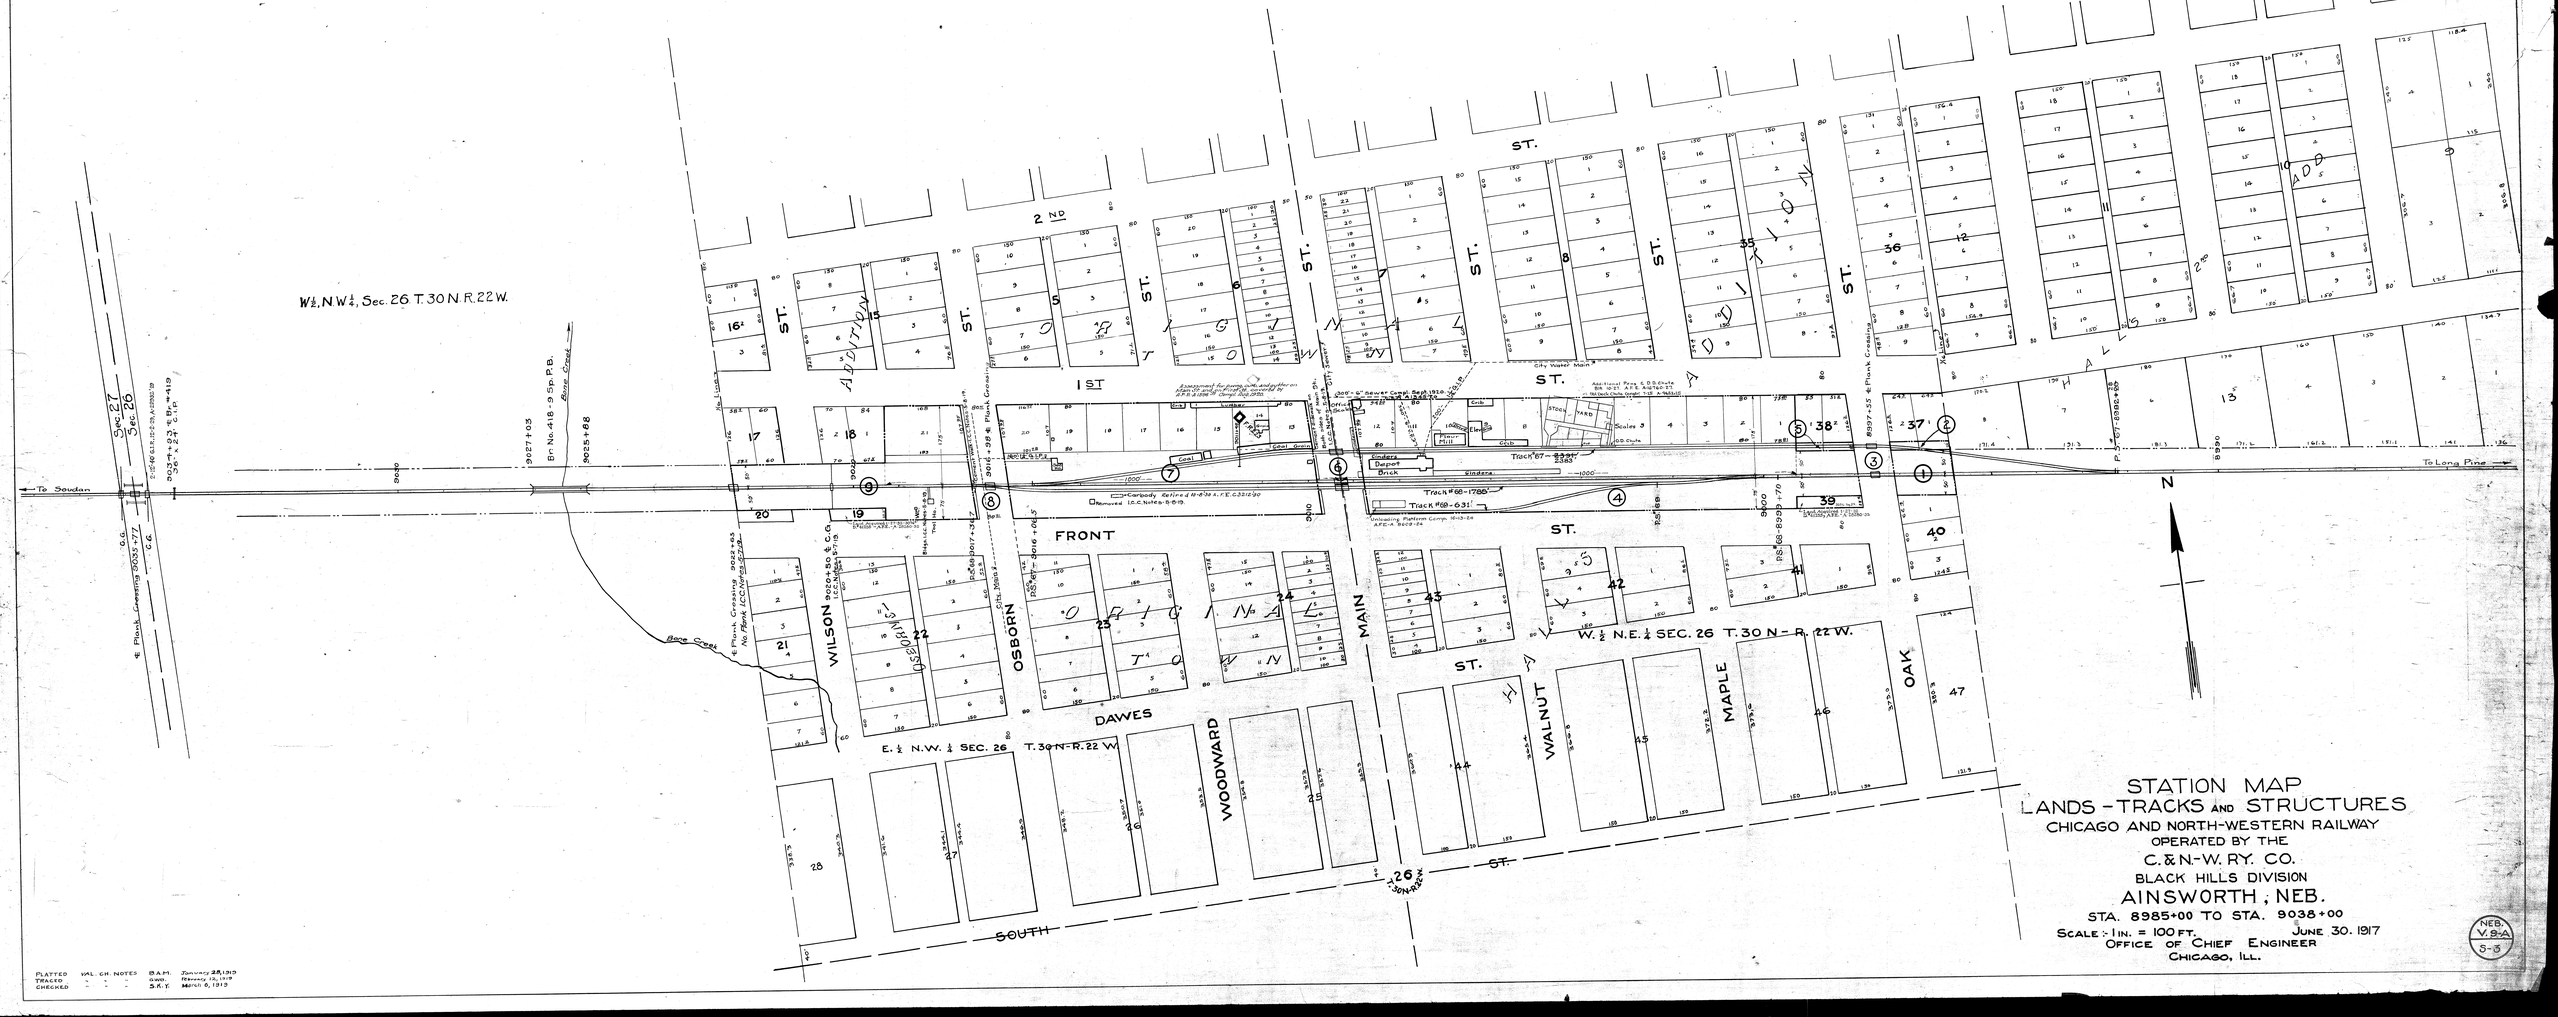

W½, N.W¼, Sec. 26 T. 30 N. R. 22 W.
To Soudan
To Long Pine
Bone Creek
Br. No. 418 - 9 Sp. P.B.
Sec. 27
Sec. 26
2 ND
1 ST
FRONT
ST.
WILSON
OSBORN
DAWES
WOODWARD
MAIN
WALNUT
MAPLE
OAK
SOUTH
ORIGINAL TOWN
ADDITION
HALLS
ADD
Track #68 - 1788'
Track #69 - 631'
Track #67 - 2383'
Coal
Dwelling
Lumber
Grain
Elevator
Scales
Depot
Brick
Cinders
Plank Crossing
City Water Main
W. ½ N.E. ¼ SEC. 26 T. 30 N - R. 22 W.
E. ½ N.W. ¼ SEC. 26 T. 30 N - R. 22 W.
N
STATION MAP
LANDS - TRACKS AND STRUCTURES
CHICAGO AND NORTH-WESTERN RAILWAY
OPERATED BY THE
C. & N.-W. RY. CO.
BLACK HILLS DIVISION
AINSWORTH, NEB.
STA. 8985+00 TO STA. 9038+00
SCALE :- 1 IN. = 100 FT.
JUNE 30. 1917
OFFICE OF CHIEF ENGINEER
CHICAGO, ILL.
NEB. V. 9-A S-3
PLATTED VAL. CH. NOTES B.A.M. January 28, 1919
TRACED - - - G.W.D. February 12, 1919
CHECKED - - - S.K.T. March 6, 1919