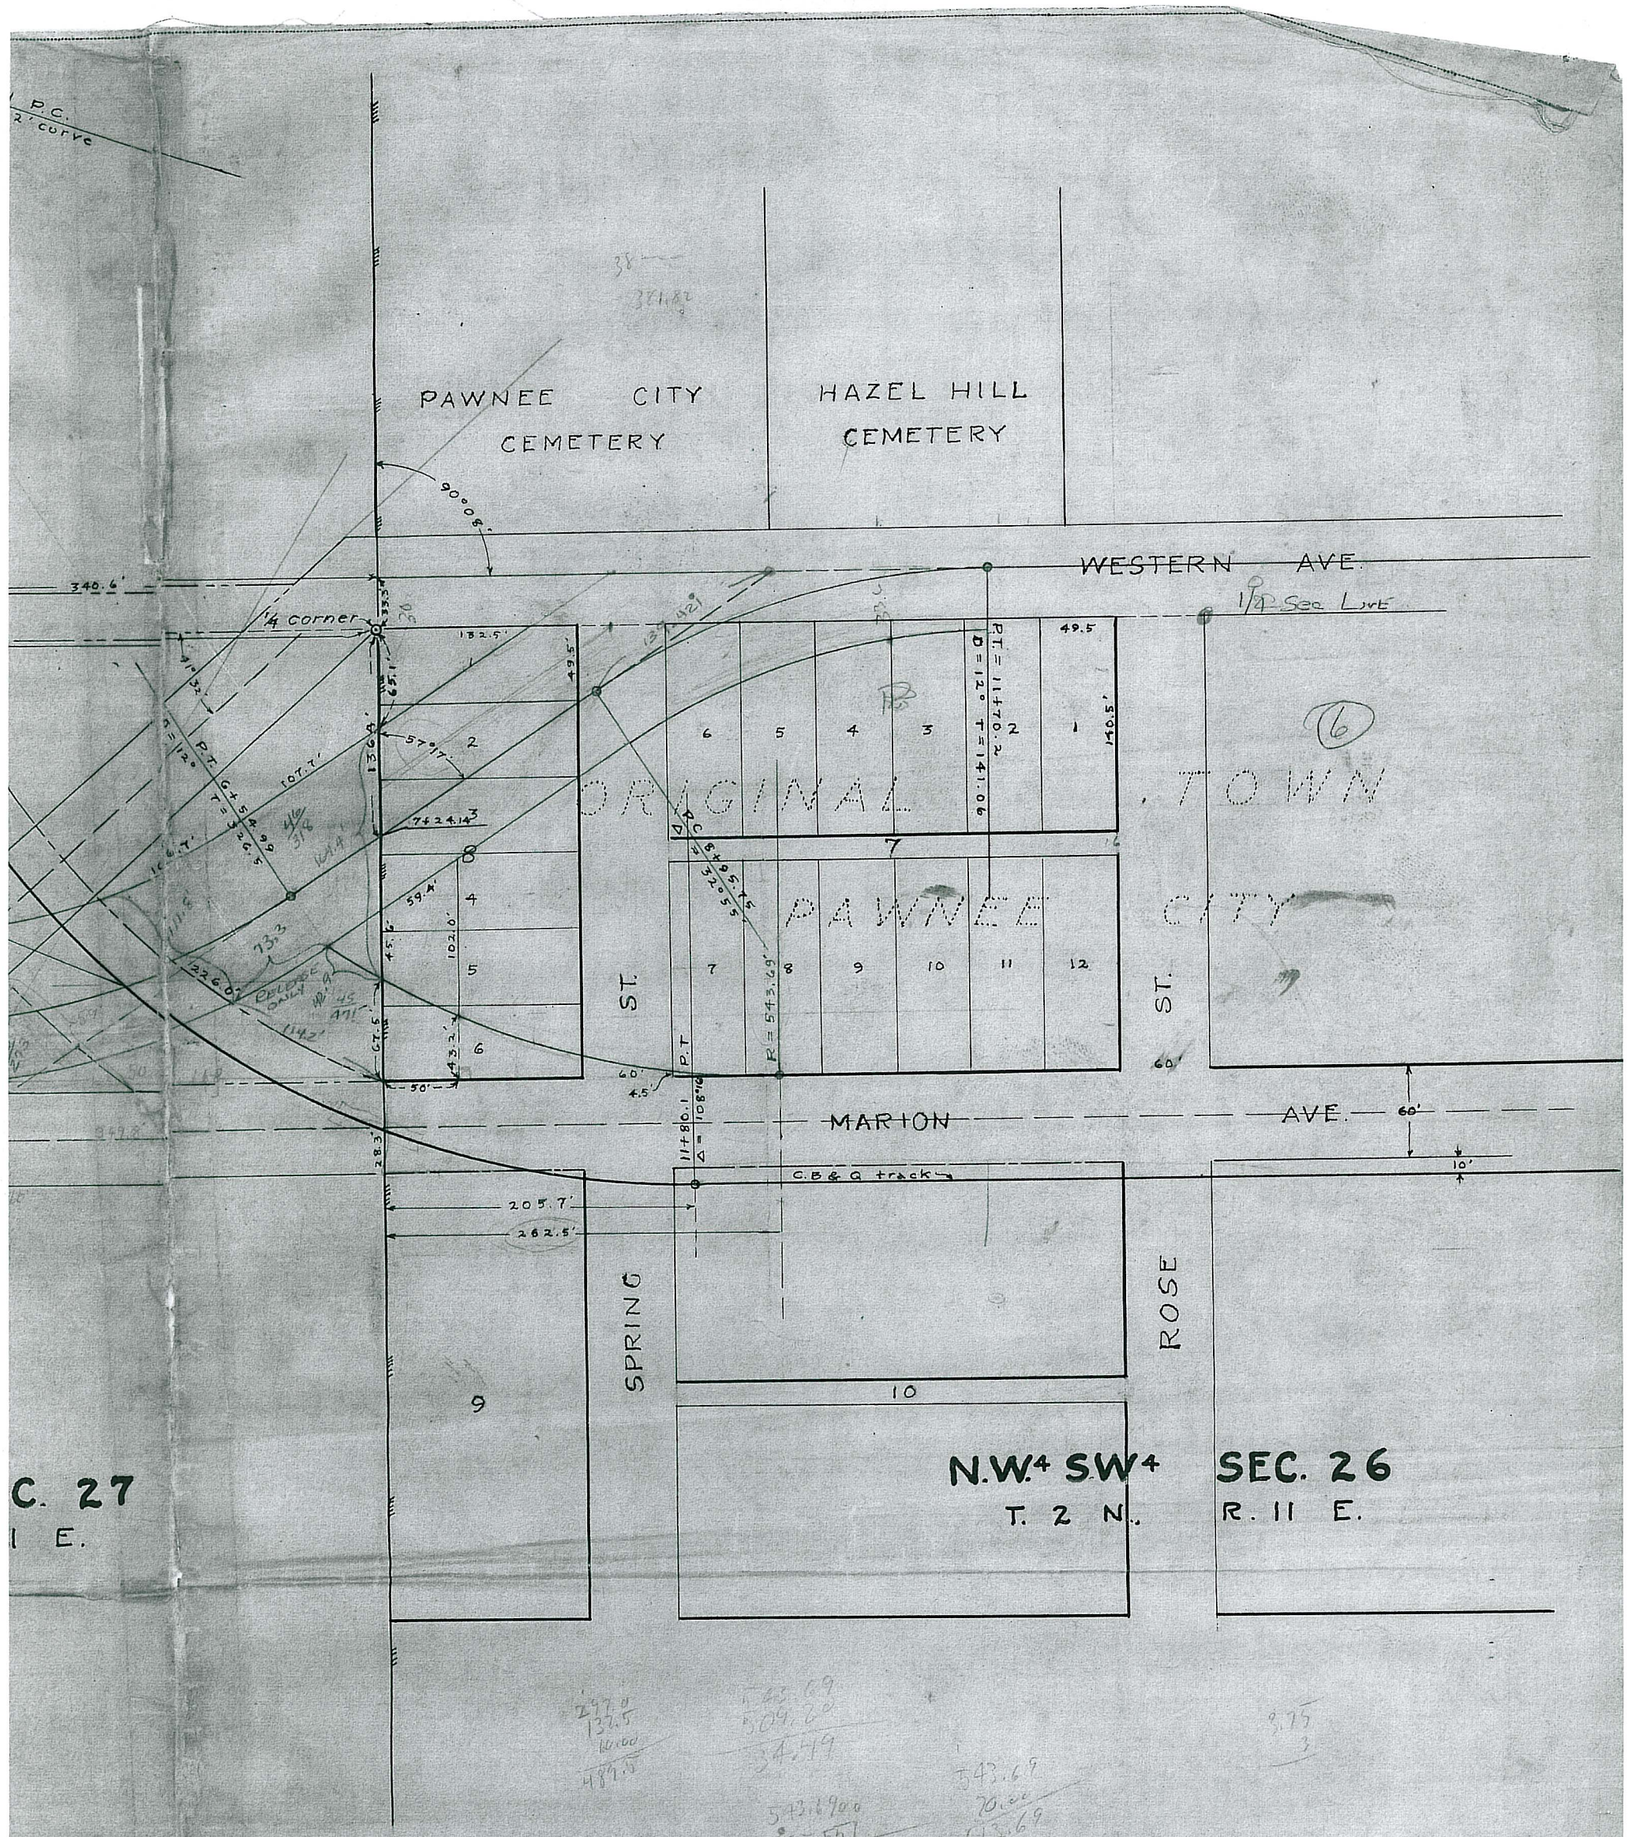

TATE OF NEBRASKA
NT OF ROADS AND IRRIGATION

PROJ. N.R.M. 97-D RT 1/2

PAWNEE COUNTY

14, 1934 SCALE 1" = 100'

Deeds under NRH-97-D

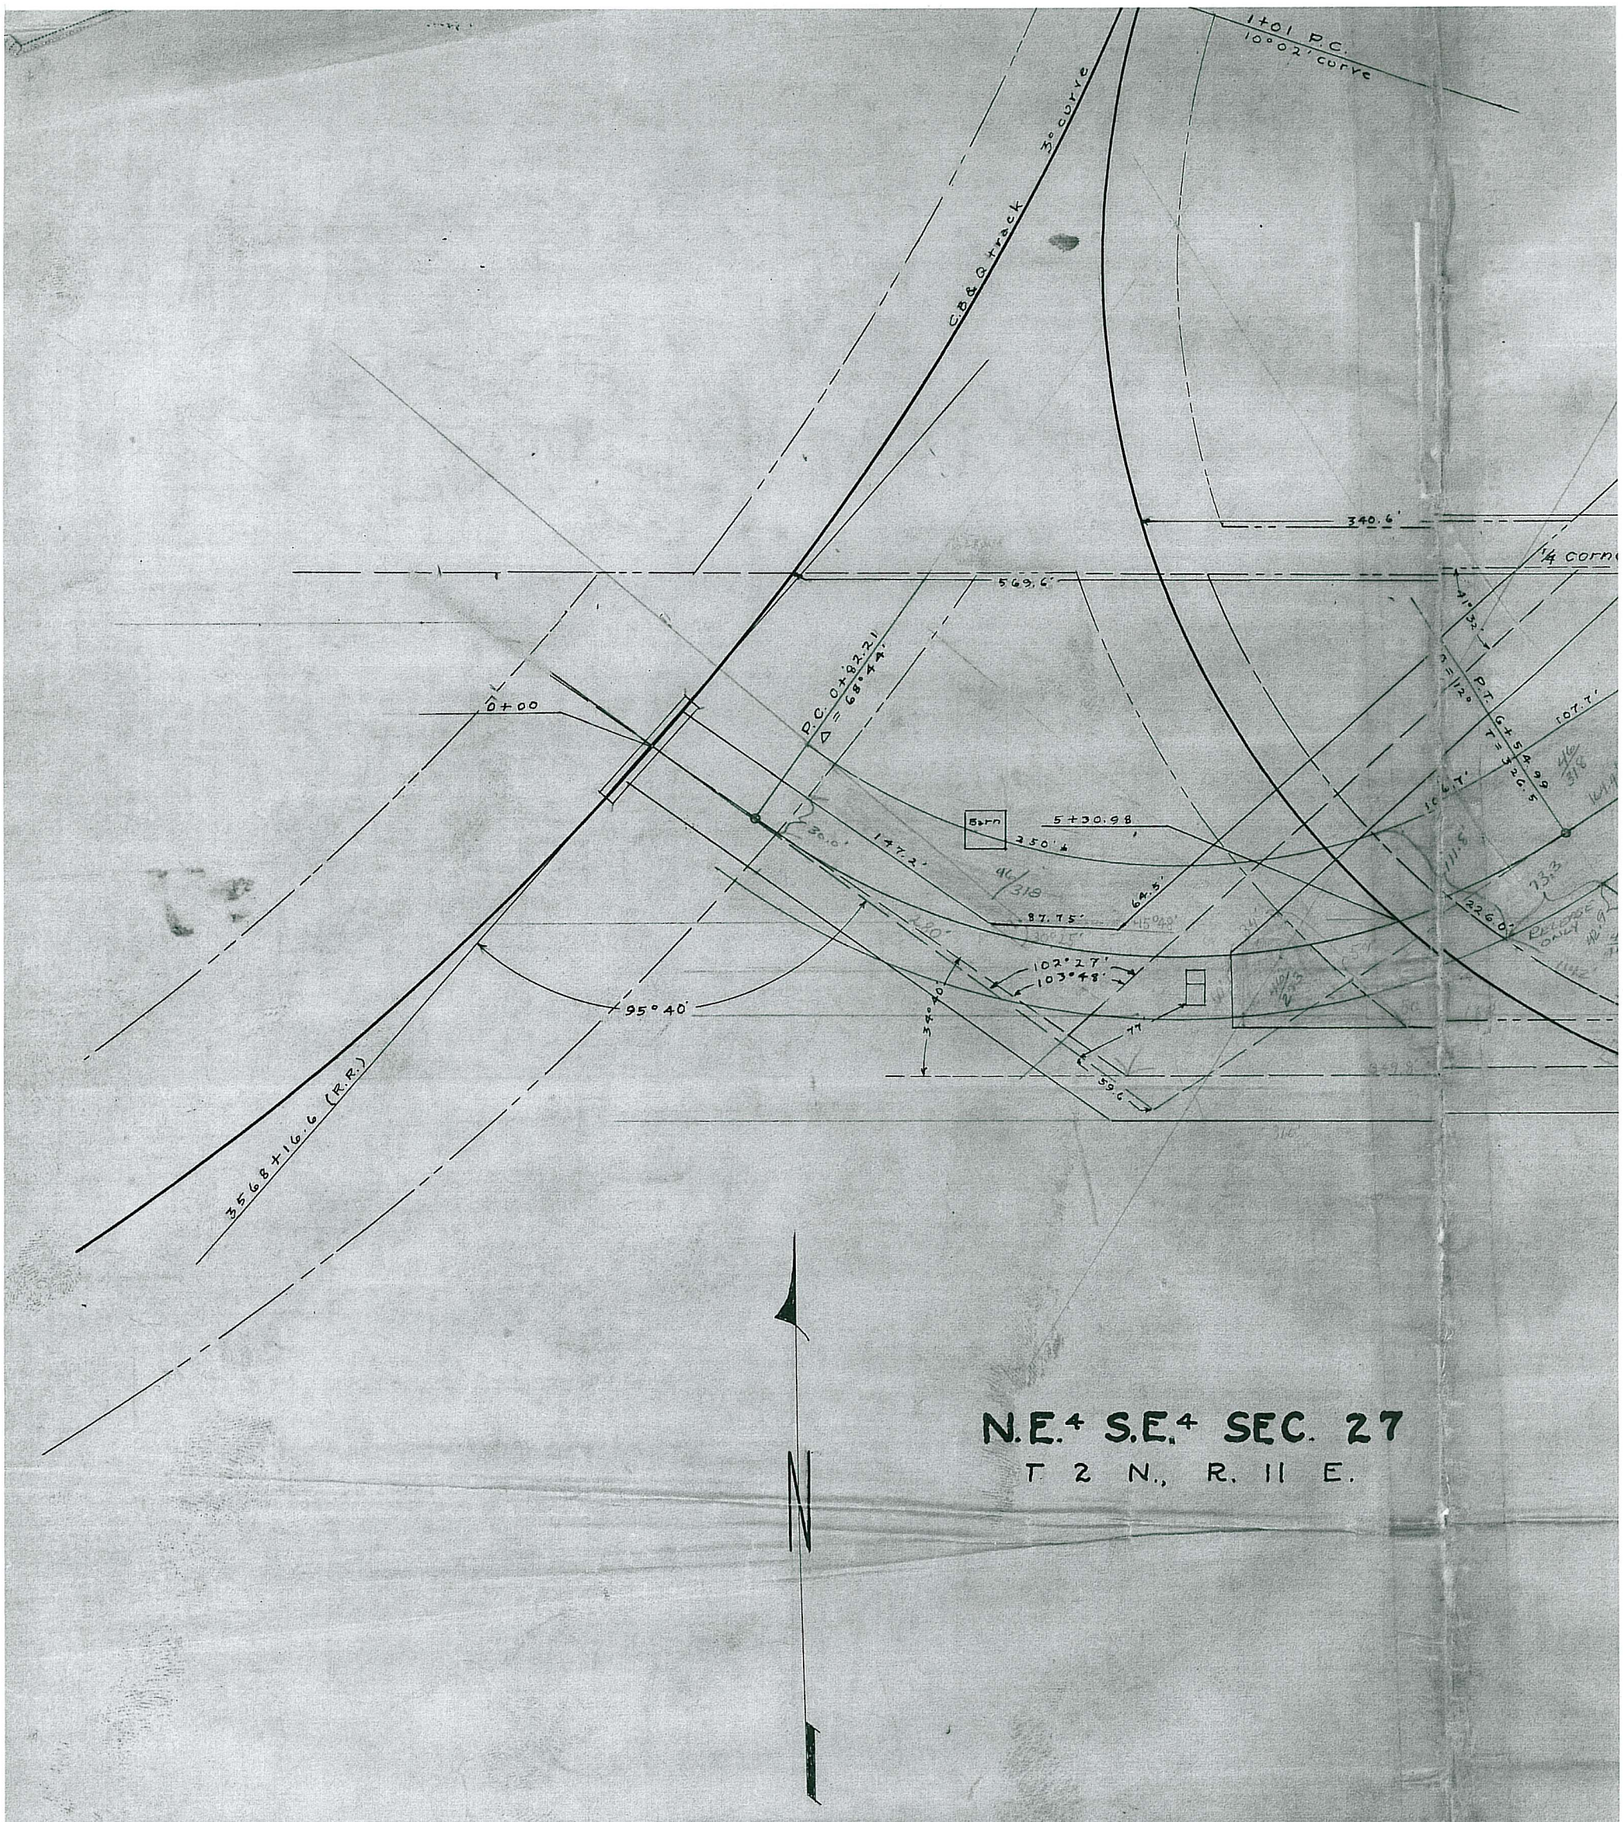

STATE OF NEBR
DEPARTMENT OF ROADS AND

LEFT 1/2 PROJ. N.R.M. 9
PAWNEE COUNT

JUNE 14, 1934 SCAL

815
613
539
1515
2045
2626

FAS-19