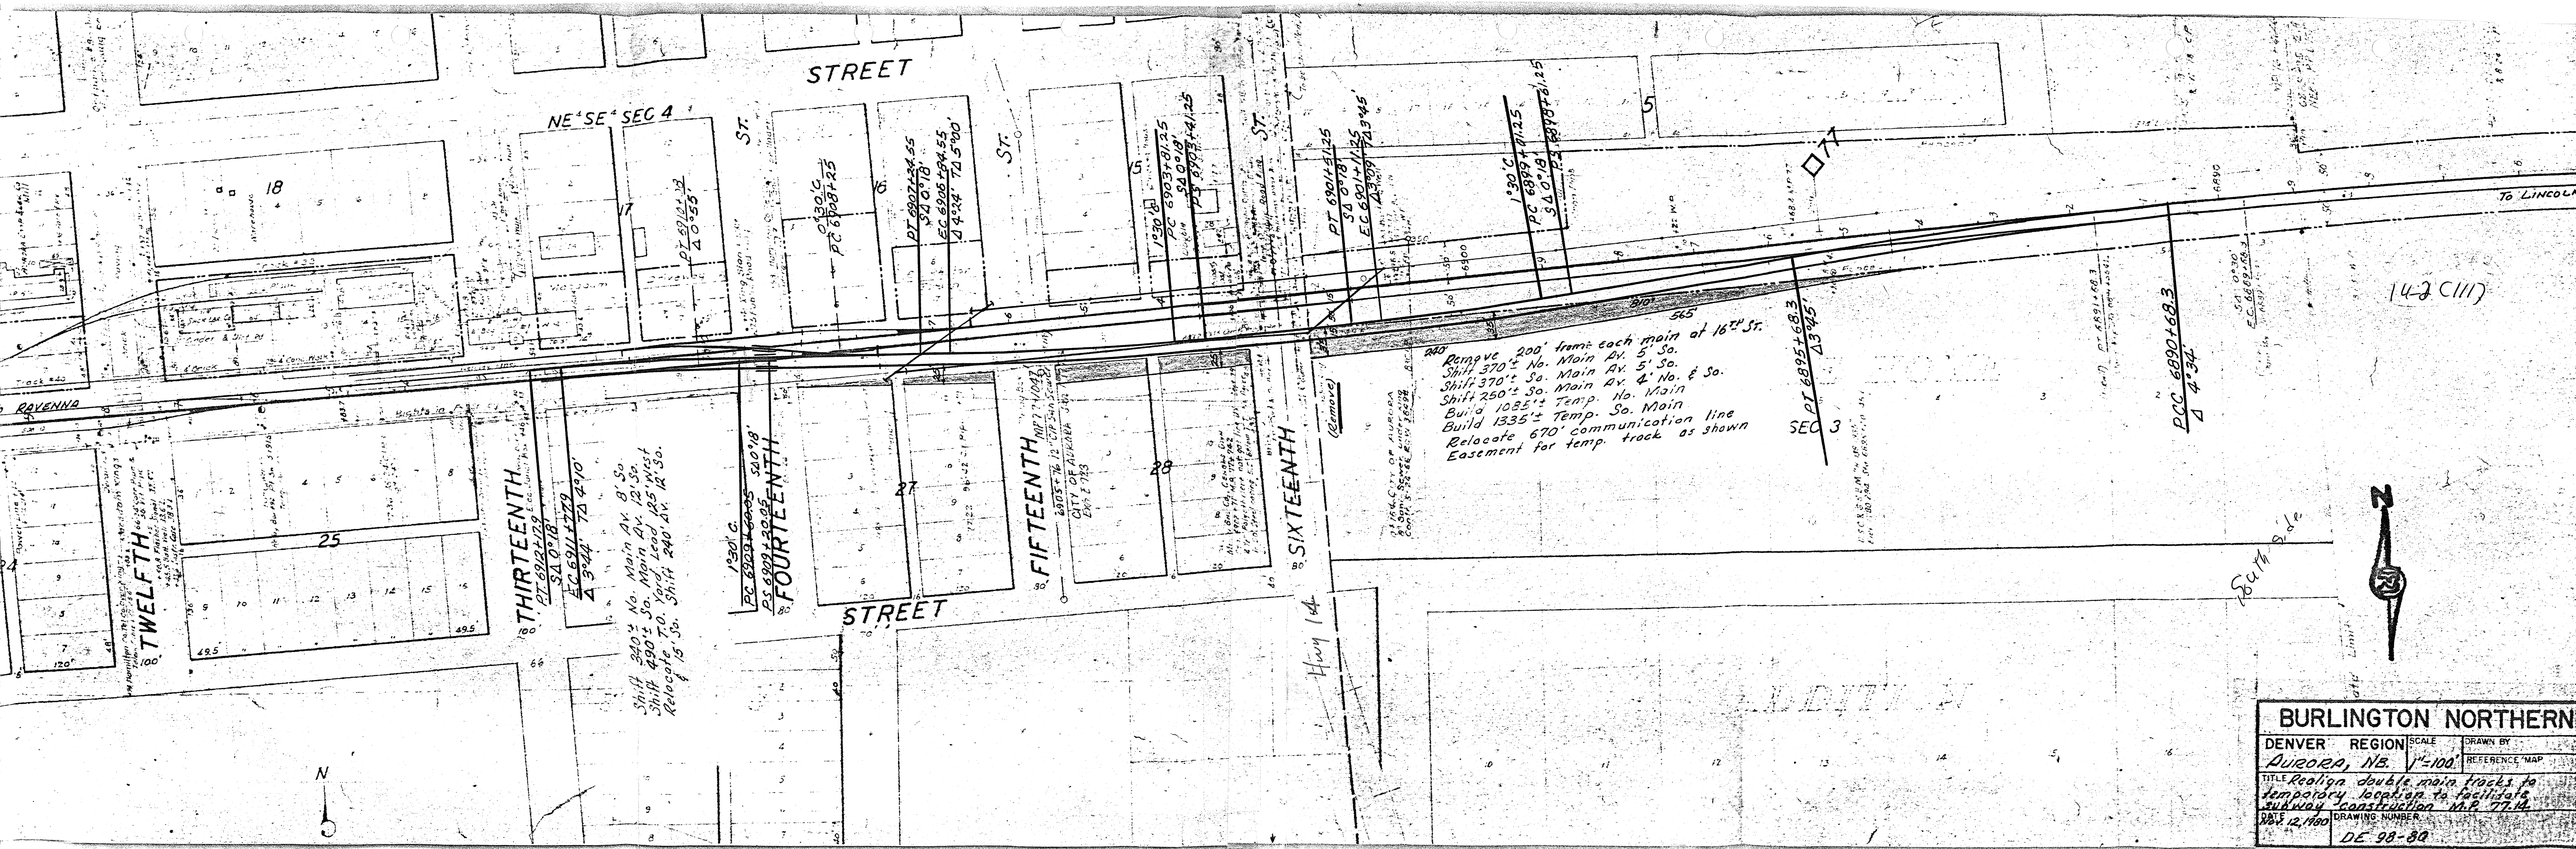
STREET
NE SE SEC 4
ST.
ST.
ST.
ST.
TWELFTH
THIRTEENTH
FOURTEENTH
FIFTEENTH
SIXTEENTH
STREET
RAVENNA
To LINCOLN
Remove 200' from each main at 16th St.
Shift 370'± No. Main Av. 5' So.
Shift 370'± So. Main Av. 5' So.
Shift 250'± So. Main Av. 4' No. & So.
Build 1085'± Temp. No. Main
Build 1335'± Temp. So. Main
Relocate 670' communication line
Easement for temp. track as shown
Shift 340'± No. Main Av. 8' So.
Shift 490'± So. Main Av. 12' So.
Relocate T.O. Yard Lead 125' West
& 15' So. Shift 240' Av. 12' So.
PT 6895+68.3
Δ 3°45'
SEC 3
PCC 6890+68.3
Δ 4°34'
142 (111)
South side
N
BURLINGTON NORTHERN
DENVER REGION
AURORA, NB.
SCALE 1"=100'
DRAWN BY
REFERENCE MAP
TITLE Realign double main tracks to temporary location to facilitate subway construction M.P. 77.14
DATE Nov. 12, 1980
DRAWING NUMBER DE 98-80

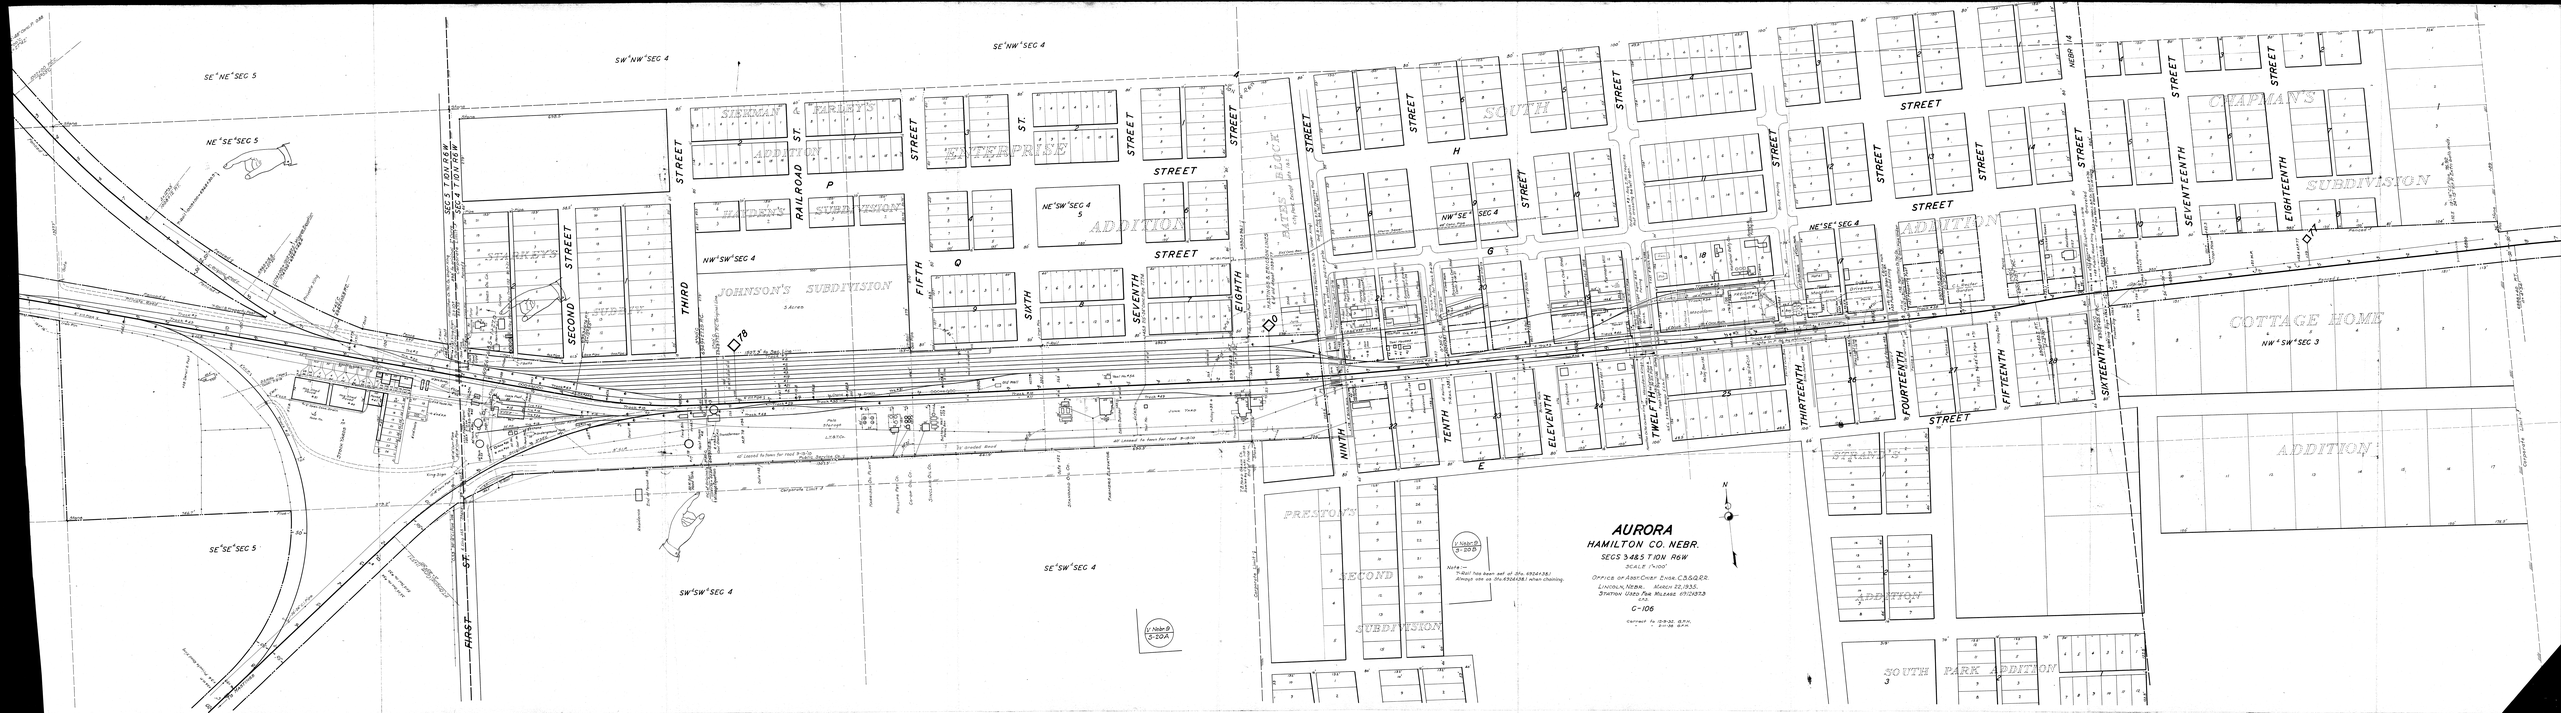
AURORA
HAMILTON CO. NEBR.
SECS 3 4 & 5 T 10N R6W
SCALE 1"=100'
OFFICE OF ASST. CHIEF ENGR. C.B.&Q.R.R.
LINCOLN, NEBR. MARCH 22, 1933.
STATION USED FOR MILEAGE 69:12437.8
EFS.
C-106
Corrected to 10-19-32 G.P.H.
" " 2-11-36 G.P.H.
Note —
T-Roll has been set at Sta. 69:24+38.1
Always use as Sta. 69:24+38.1 when chaining.
SE NE SEC 5
NE SE SEC 5
SW NW SEC 4
SE NW SEC 4
NW SW SEC 4
NE SW SEC 4
NW SE SEC 4
NE SE SEC 4
SE SE SEC 5
SW SW SEC 4
SE SW SEC 4
SEC 5 T 10N R6W
SEC 4 T 10N R6W
SIEKMAN & FARLEY'S ADDITION
HAYDEN'S SUBDIVISION
JOHNSON'S SUBDIVISION
STARKEY'S SUBDIV.
ENTERPRISE ADDITION
BATES BLOCK
SOUTH ADDITION
CHAPMAN'S SUBDIVISION
COTTAGE HOME ADDITION
STRANG'S ADDITION
PRESTON'S SECOND SUBDIVISION
SOUTH PARK ADDITION
FIRST ST.
SECOND STREET
THIRD STREET
RAILROAD ST.
FIFTH STREET
SIXTH STREET
SEVENTH STREET
EIGHTH STREET
NINTH STREET
TENTH STREET
ELEVENTH STREET
TWELFTH STREET
THIRTEENTH STREET
FOURTEENTH STREET
FIFTEENTH STREET
SIXTEENTH STREET
SEVENTEENTH STREET
EIGHTEENTH STREET
NEBR 14
V Nebr 9 S-20A
V Nebr 9 S-20B
N

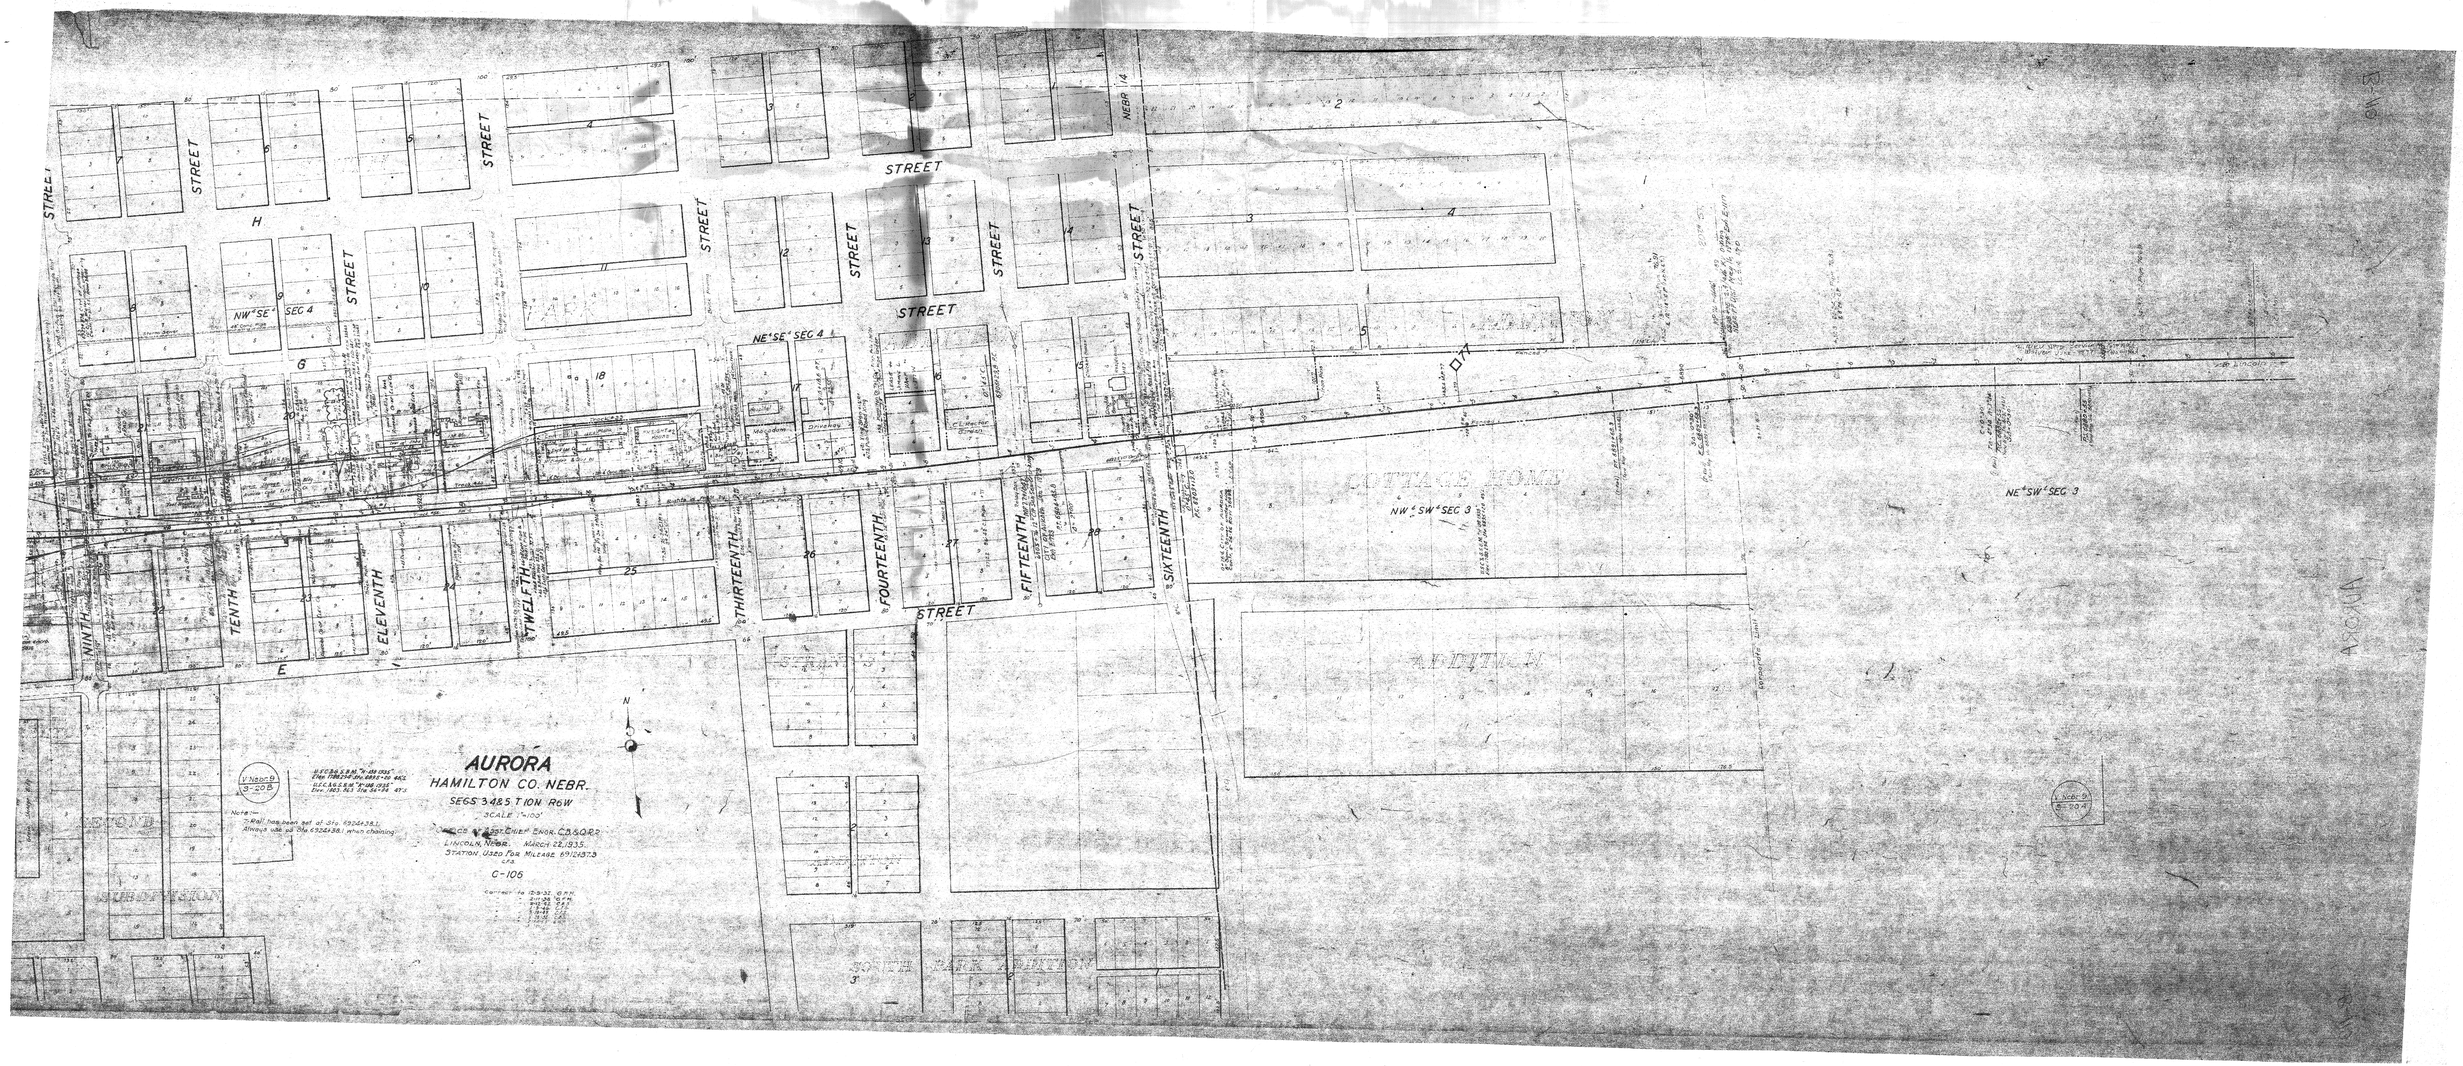
AURORA
HAMILTON CO. NEBR.
SEGS 3 4 & 5 T 10 N R 6 W
SCALE 1"=100'
LINCOLN, NEBR. MARCH 22, 1935.
C-106
NINTH
TENTH
ELEVENTH
TWELFTH
THIRTEENTH
FOURTEENTH
FIFTEENTH
SIXTEENTH
STREET
NW¼SE¼ SEC 4
NE¼SE¼ SEC 4
NW¼SW¼ SEC 3
NE¼SW¼ SEC 3
COTTAGE HOME
ADDITION
NEBR 14