C.&N.W.RY EASTERN DIV.

BEEMER

CUMING CO. NEBRASKA

OFFICE OF DIVISION ENGINEER NORFOLK NEB.

SCALE 1" = 100' MARCH 14, 1928

DRAWING NO. 2660

SURVEY MADE 1928 SUPERCEDES DRAWING NO. O-10263

A.W.K.

AUTHORIZED WORK

A.F.E. NO.	LOCATION	WORK DONE
GMO 694-'97	Main St	8'x146' Conc. Sidewalk on East Side
" 923-99	SEC. 25	8'x12 Tool House
" 1111-1900	Stock Yards	8'x14 Scale
" 1301-1902	Pass Track	Extended 990 ft. east
" 2609-'15	Depot	Remodeled and enlarged sanitary toilets etc.
C-231-1921	Stock Yards	Removed scale
A-8797-1924	Main & Front Sts	Assessment for graveling & conc curb.
A-17688	F.M. Etc. Alleys	Assessment for Sewer
A-184[illegible]-'28	Stock yards	[illegible]
A-19877-'28	N.W. Depot	Const. Machy. Unl. Plat.

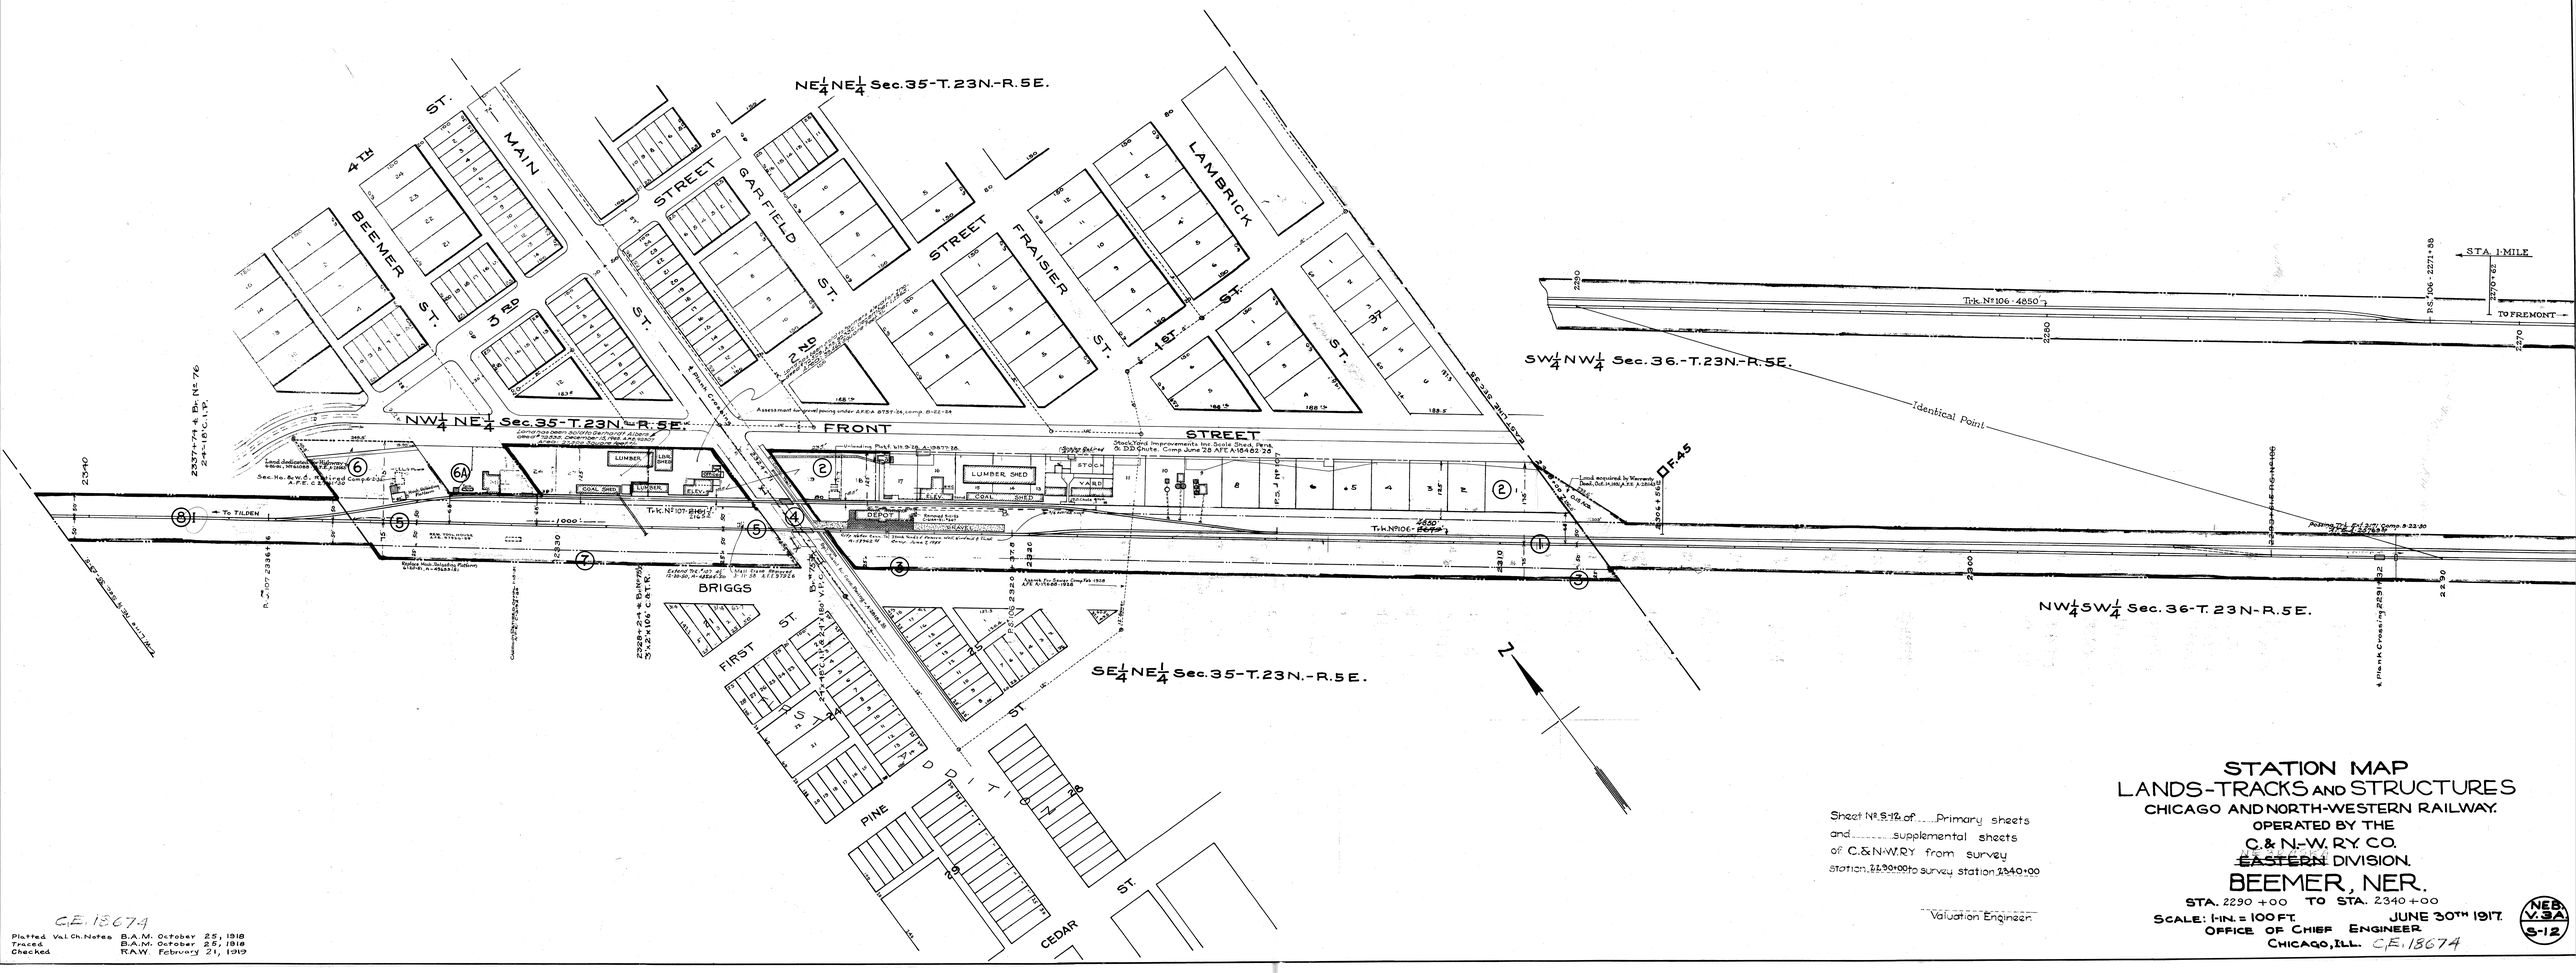

Sheet Nº 9-12 of ..... Primary sheets
and ..... supplemental sheets
of C.&N.W.RY from survey
station 2290+00 to survey station 2340+00

Valuation Engineer.

STATION MAP
LANDS-TRACKS AND STRUCTURES
CHICAGO AND NORTH-WESTERN RAILWAY.
OPERATED BY THE
C.& N.-W. RY. CO.
~~EASTERN~~ DIVISION.

BEEMER, NER.

STA. 2290 +00 TO STA. 2340 +00
SCALE: 1 IN. = 100 FT. JUNE 30TH 1917.
OFFICE OF CHIEF ENGINEER.
CHICAGO, ILL. C.E. 13674

NEB. V.3A 9-12

C.E. 13674

Platted Val. Ch. Notes	B.A.M.	October 25, 1918
Traced	B.A.M.	October 26, 1918
Checked	R.A.W.	February 21, 1919