REVISED AS TO	SOURCE AFENT	SOURCE MISCELLANEOUS	DATE	DRAFTSMAN
Std. 'B' Fence	B-2620	A.F.E. B-2620	9-18	5-26-23	A.G. Stevenson
Install Water Crane & Pipes	B-2112	File 7710 X	4-19	5-26-23	A.G. Stevenson
Replace Br. No. 170 D with Conc. Box	D-4455	A.F.E. B-4455	10-19	5-26-23	A.G. Stevenson
Install Coal Pocket & Ext. Track	C-3837	1537 B. Report	1-22	5-26-23	A.G. Stevenson
Carbody Oil House (See Bldg. Surv.)	23668	1537 B. Report	3-23	5-26-23	A.G. Stevenson
Fence	C2112	1537 B Report	12-22	3-14-24	W.W. Locke
Sec. 16 T 11 N R 12 E Sec. 15 T 11 N R 12 E Add. A.F.E. B-2620	23639	1537 B Report	2-24	2-21-25	L.F. Fabry
Buildings Revised & Numbered	None	Bldg. Surv.		12-25/15-10-25	A.G. Stevenson
Install Water Cons. to Water Tank	251104	1537 B	3-26	5-7-26	W.W. Locke
1-2-3 No. 7 & 8 Cinder Pocket Ext. Shaft & Pump No. 5 Gasoline Tank to Install	250537	1537 B	7-26	12-30-26	C.M. Hamm
Trk. No. 11-8 Extd. 18'	251137	1537 B	10-26	5-31-27	C.M. Hamm
Install Cons. I.P.	272356	1537 B	4-28	6-22-28	C.M. Hamm
Buildings Revised & Numbered	None	Bldg. Survey	7-28	8-7-28	W.W. Locke.
Install G.I. Pipe Water Line	282858	1537 B	11-28	2-6-29	B.T. Finkelmann
Bldg. No. 18 Removed	282659	1537 B	12-28	12-27-29	B.T. Finkelmann
Br. No. 171 Reconstd.	283756	1537-B	11-29	12-5-30	L.F. Becker
Trk. No. 11 Ext. & Pipe Xing to Pit with 30,000 Gal. Cons. Install.	304608	1537-B	5-30	7-16-30	J. Ray Graham
Remove Gasoline Fuel Station	X-64	1537-B	11-31	3-24-32	A.G. Stevenson
Repl. Bldg. No. 7 with Tool No.	X-447	1537-B	6-34	9-18-34	A.G. Stevenson
Const. Filler at Rail Depot & Remove Portion of Filler at Freight Depot	X-413	1537-B	5-34	9-20-34	A.G. Stevenson
Bldg. No. 5 Removed	X-34006	1537-B		10-22-34	A.G. Stevenson

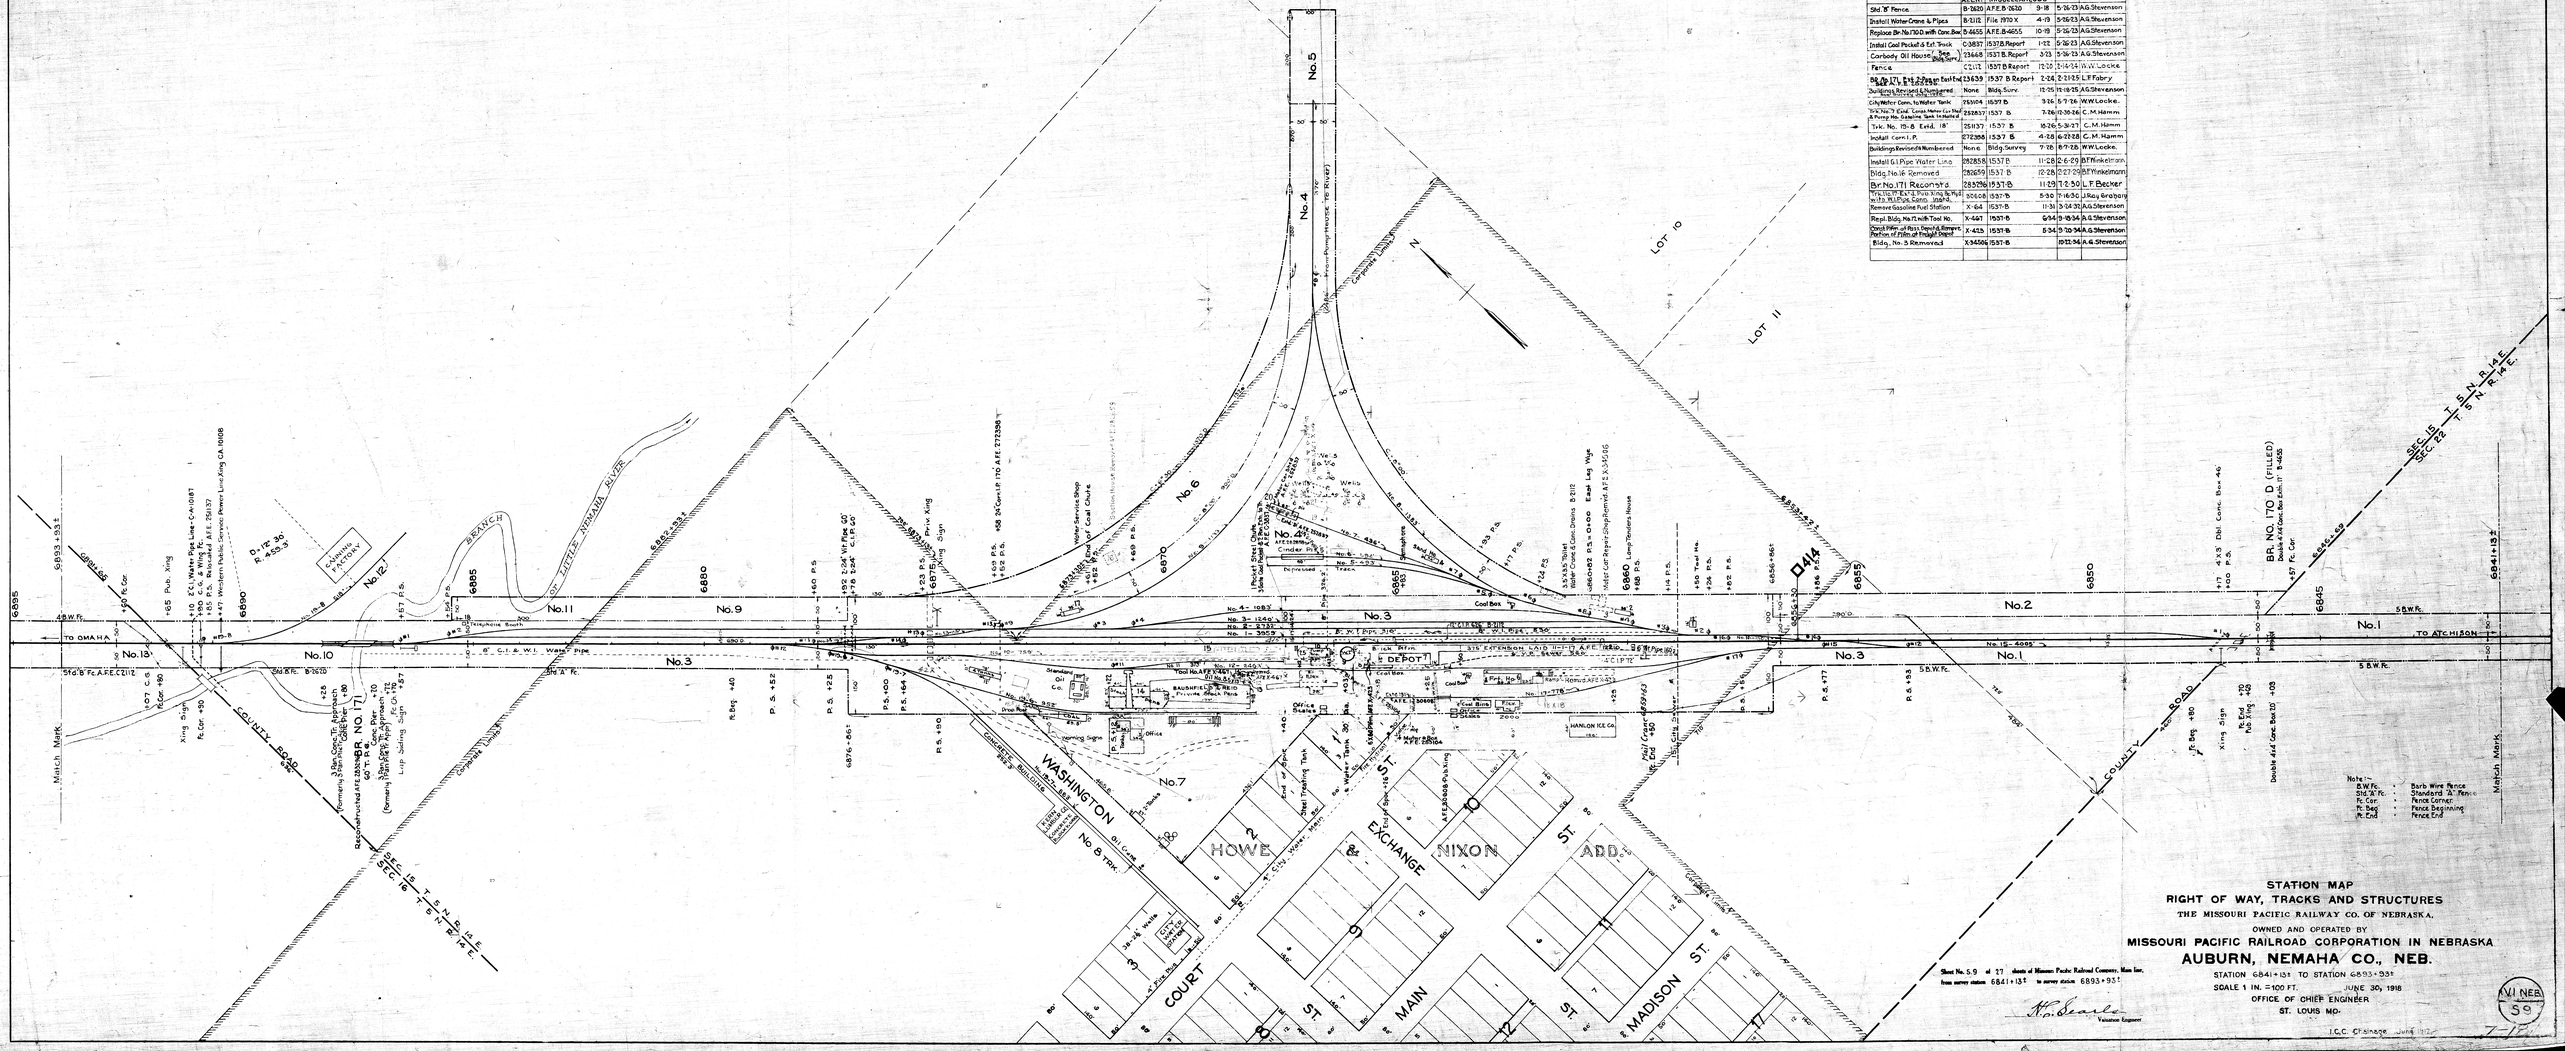

Sheet No. 5.9 of 27 sheets of Missouri Pacific Railroad Company, Main line, from survey station 6841+13± to survey station 6893+93±

K. P. Searles
Valuation Engineer

STATION MAP
RIGHT OF WAY, TRACKS AND STRUCTURES
THE MISSOURI PACIFIC RAILWAY CO. OF NEBRASKA.

OWNED AND OPERATED BY

MISSOURI PACIFIC RAILROAD CORPORATION IN NEBRASKA

AUBURN, NEMAHA CO., NEB.

STATION 6841+13± TO STATION 6893+93±

SCALE 1 IN. = 100 FT. JUNE 30, 1918

OFFICE OF CHIEF ENGINEER

ST. LOUIS MO.

I.C.C. Clearance June 1922

AVI NEB
59
7-11