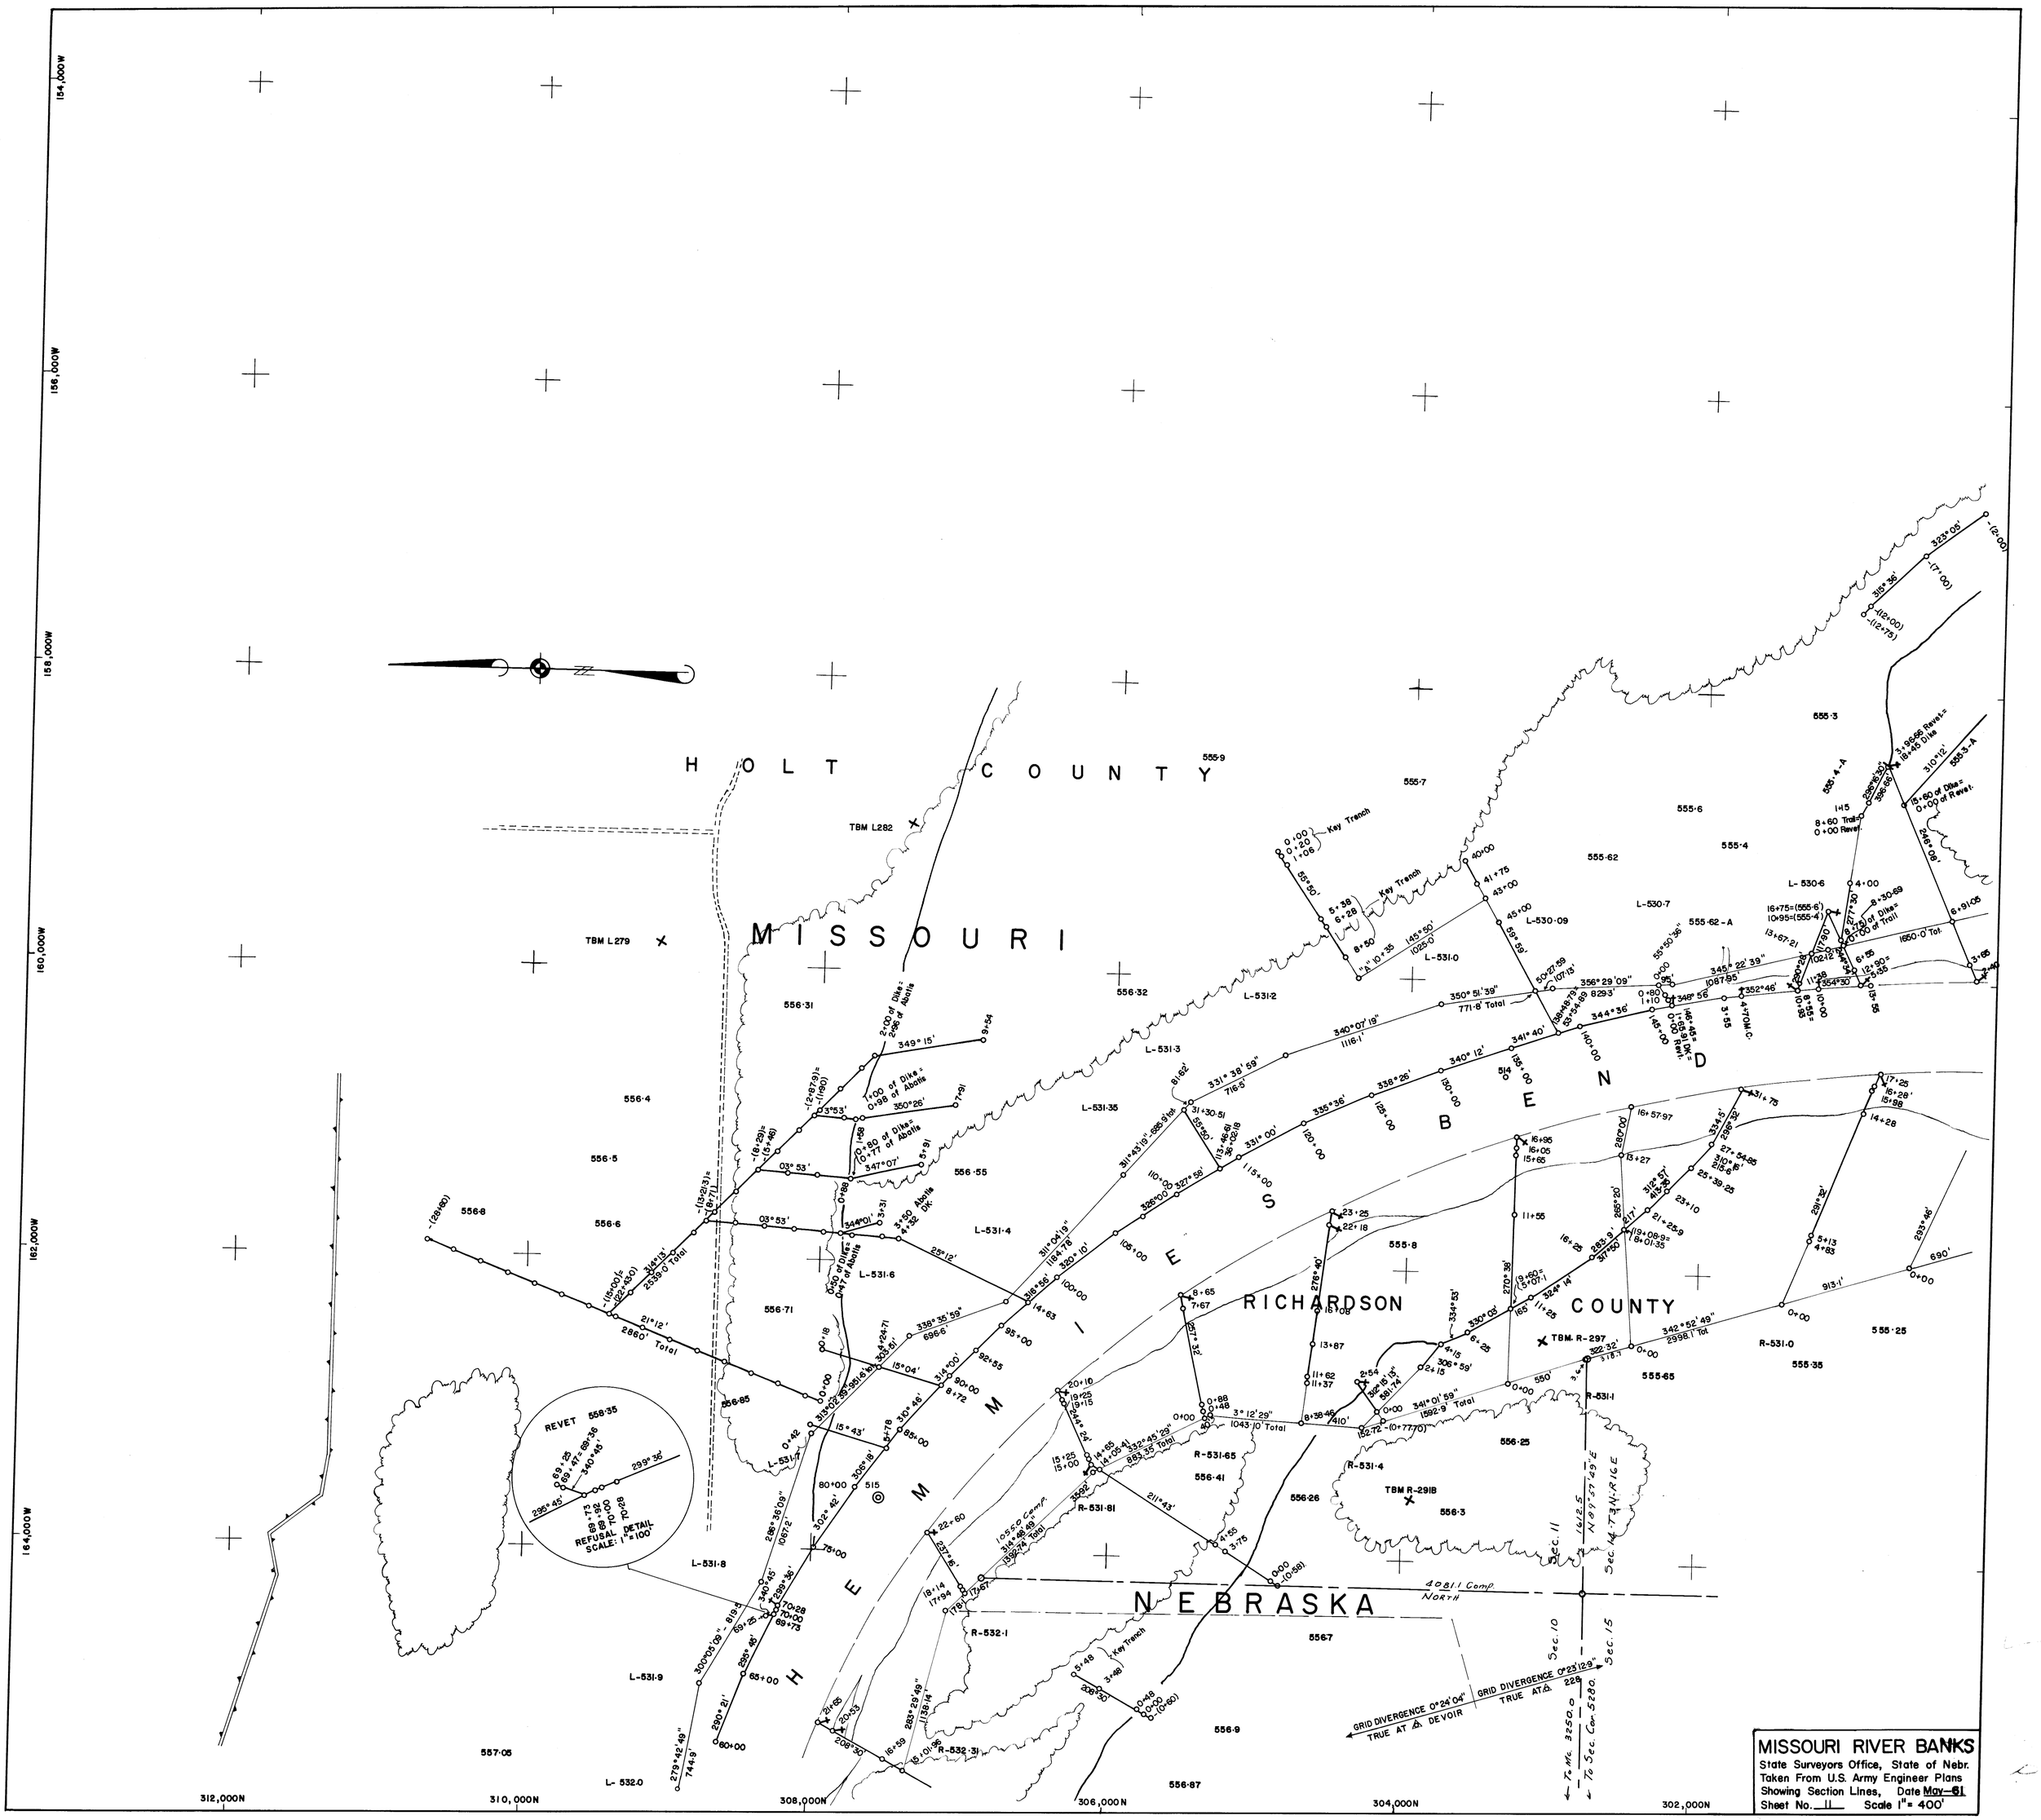
MISSOURI RIVER BANKS
State Surveyors Office, State of Nebr.
Taken From U.S. Army Engineer Plans
Showing Section Lines, Date May-61
Sheet No. 11 Scale 1" = 400'
HOLT COUNTY
MISSOURI
NEMAHA
RICHARDSON COUNTY
NEBRASKA
BENDS
TBM L282
TBM L279
TBM R-297
TBM R-291B
REVET 558.35
REFUSAL DETAIL
SCALE: 1" = 100'
GRID DIVERGENCE 0°24'04" TRUE AT △ DEVOIR
GRID DIVERGENCE 0°23'12.9" TRUE AT △
Sec. 11
Sec. 14
Sec. 10
Sec. 15
T. 3 N. - R. 13 E
N 89°57'49" E
4081.1 Comp.
NORTH
To Mo. 3250.0
To Sec. Cor. 5280.
154,000W
156,000W
158,000W
160,000W
162,000W
164,000W
312,000N
310,000N
308,000N
306,000N
304,000N
302,000N