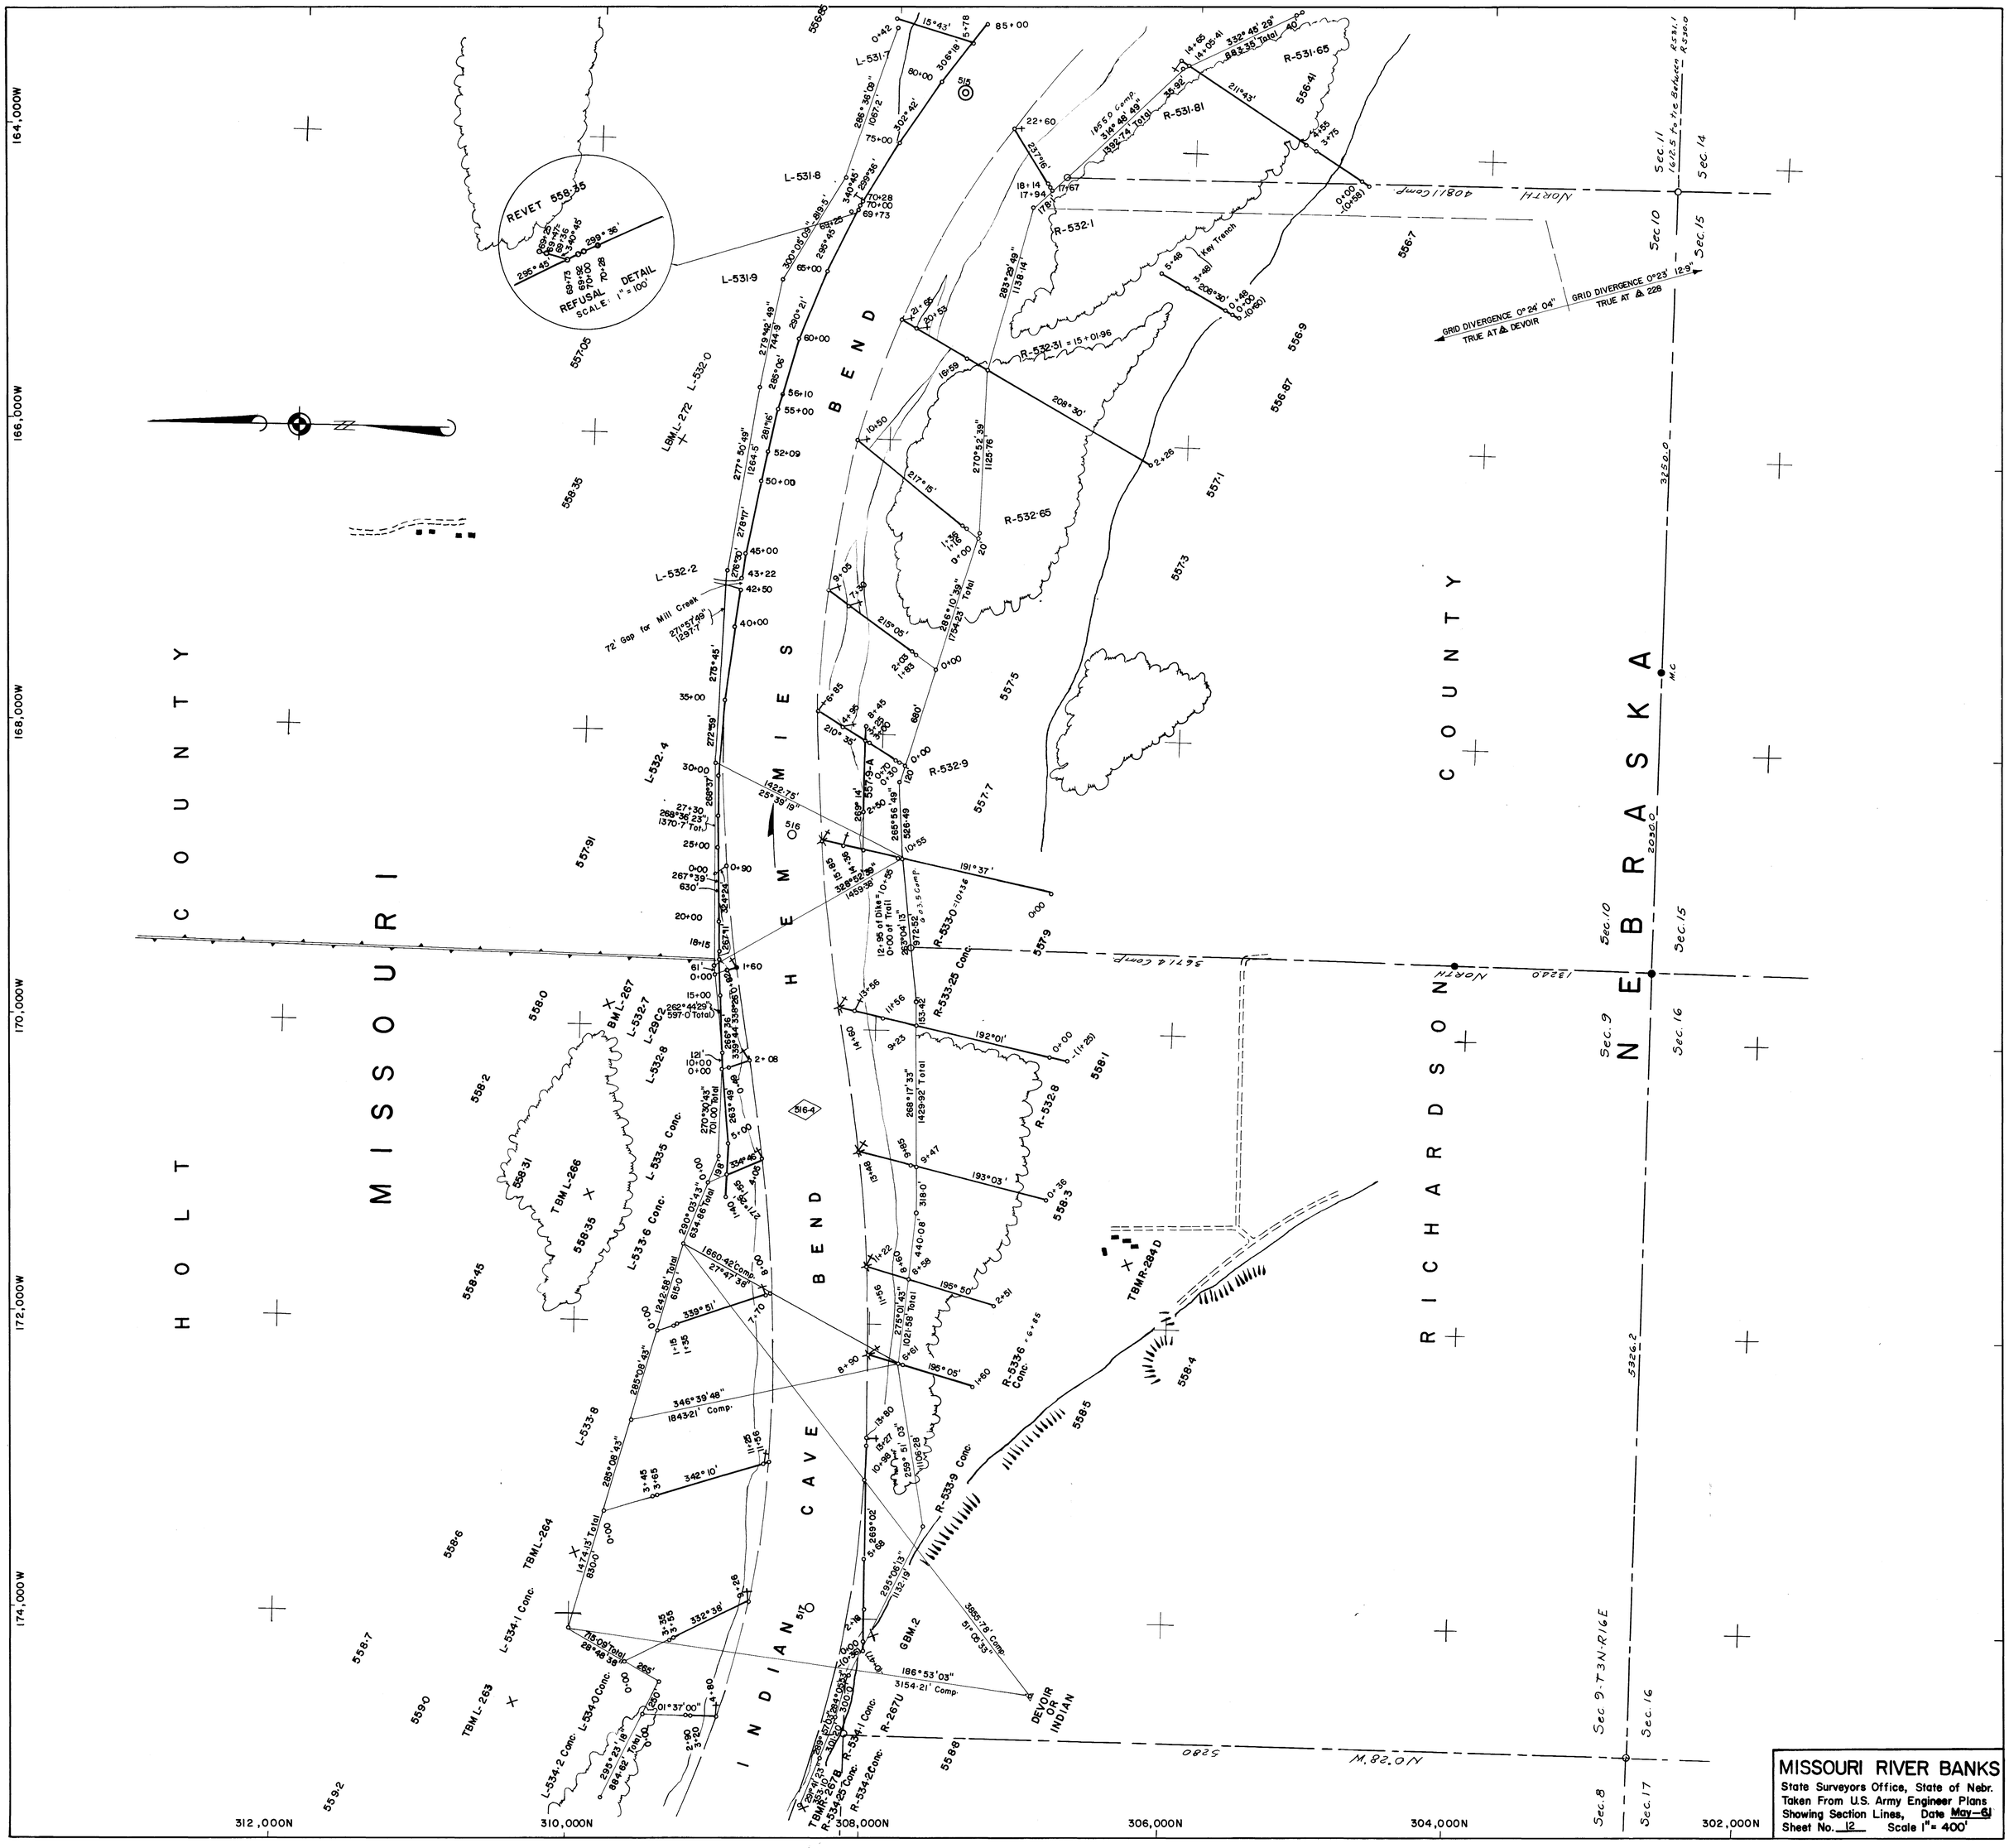
MISSOURI RIVER BANKS
State Surveyors Office, State of Nebr.
Taken From U.S. Army Engineer Plans
Showing Section Lines, Date May-61
Sheet No. 12 Scale 1" = 400'
HOLT COUNTY
RICHARDSON COUNTY
NEBRASKA
MISSOURI RIVER
INDIAN CAVE BEND
DEVOIR OR INDIAN
REVET 558.35
REFUSAL DETAIL
SCALE: 1" = 100'
GRID DIVERGENCE 0°24' 04" TRUE AT DEVOIR
GRID DIVERGENCE 0°23' 12.9" TRUE AT 228
72' Gap for Mill Creek
Key Trench
Sec. 9
Sec. 10
Sec. 11
Sec. 14
Sec. 15
Sec. 16
Sec. 17
Sec. 8
Sec 9-T3N-R16E
164,000W
166,000W
168,000W
170,000W
172,000W
174,000W
312,000N
310,000N
308,000N
306,000N
304,000N
302,000N