CORPS OF ENGINEERS ARMY

U.S. ARMY

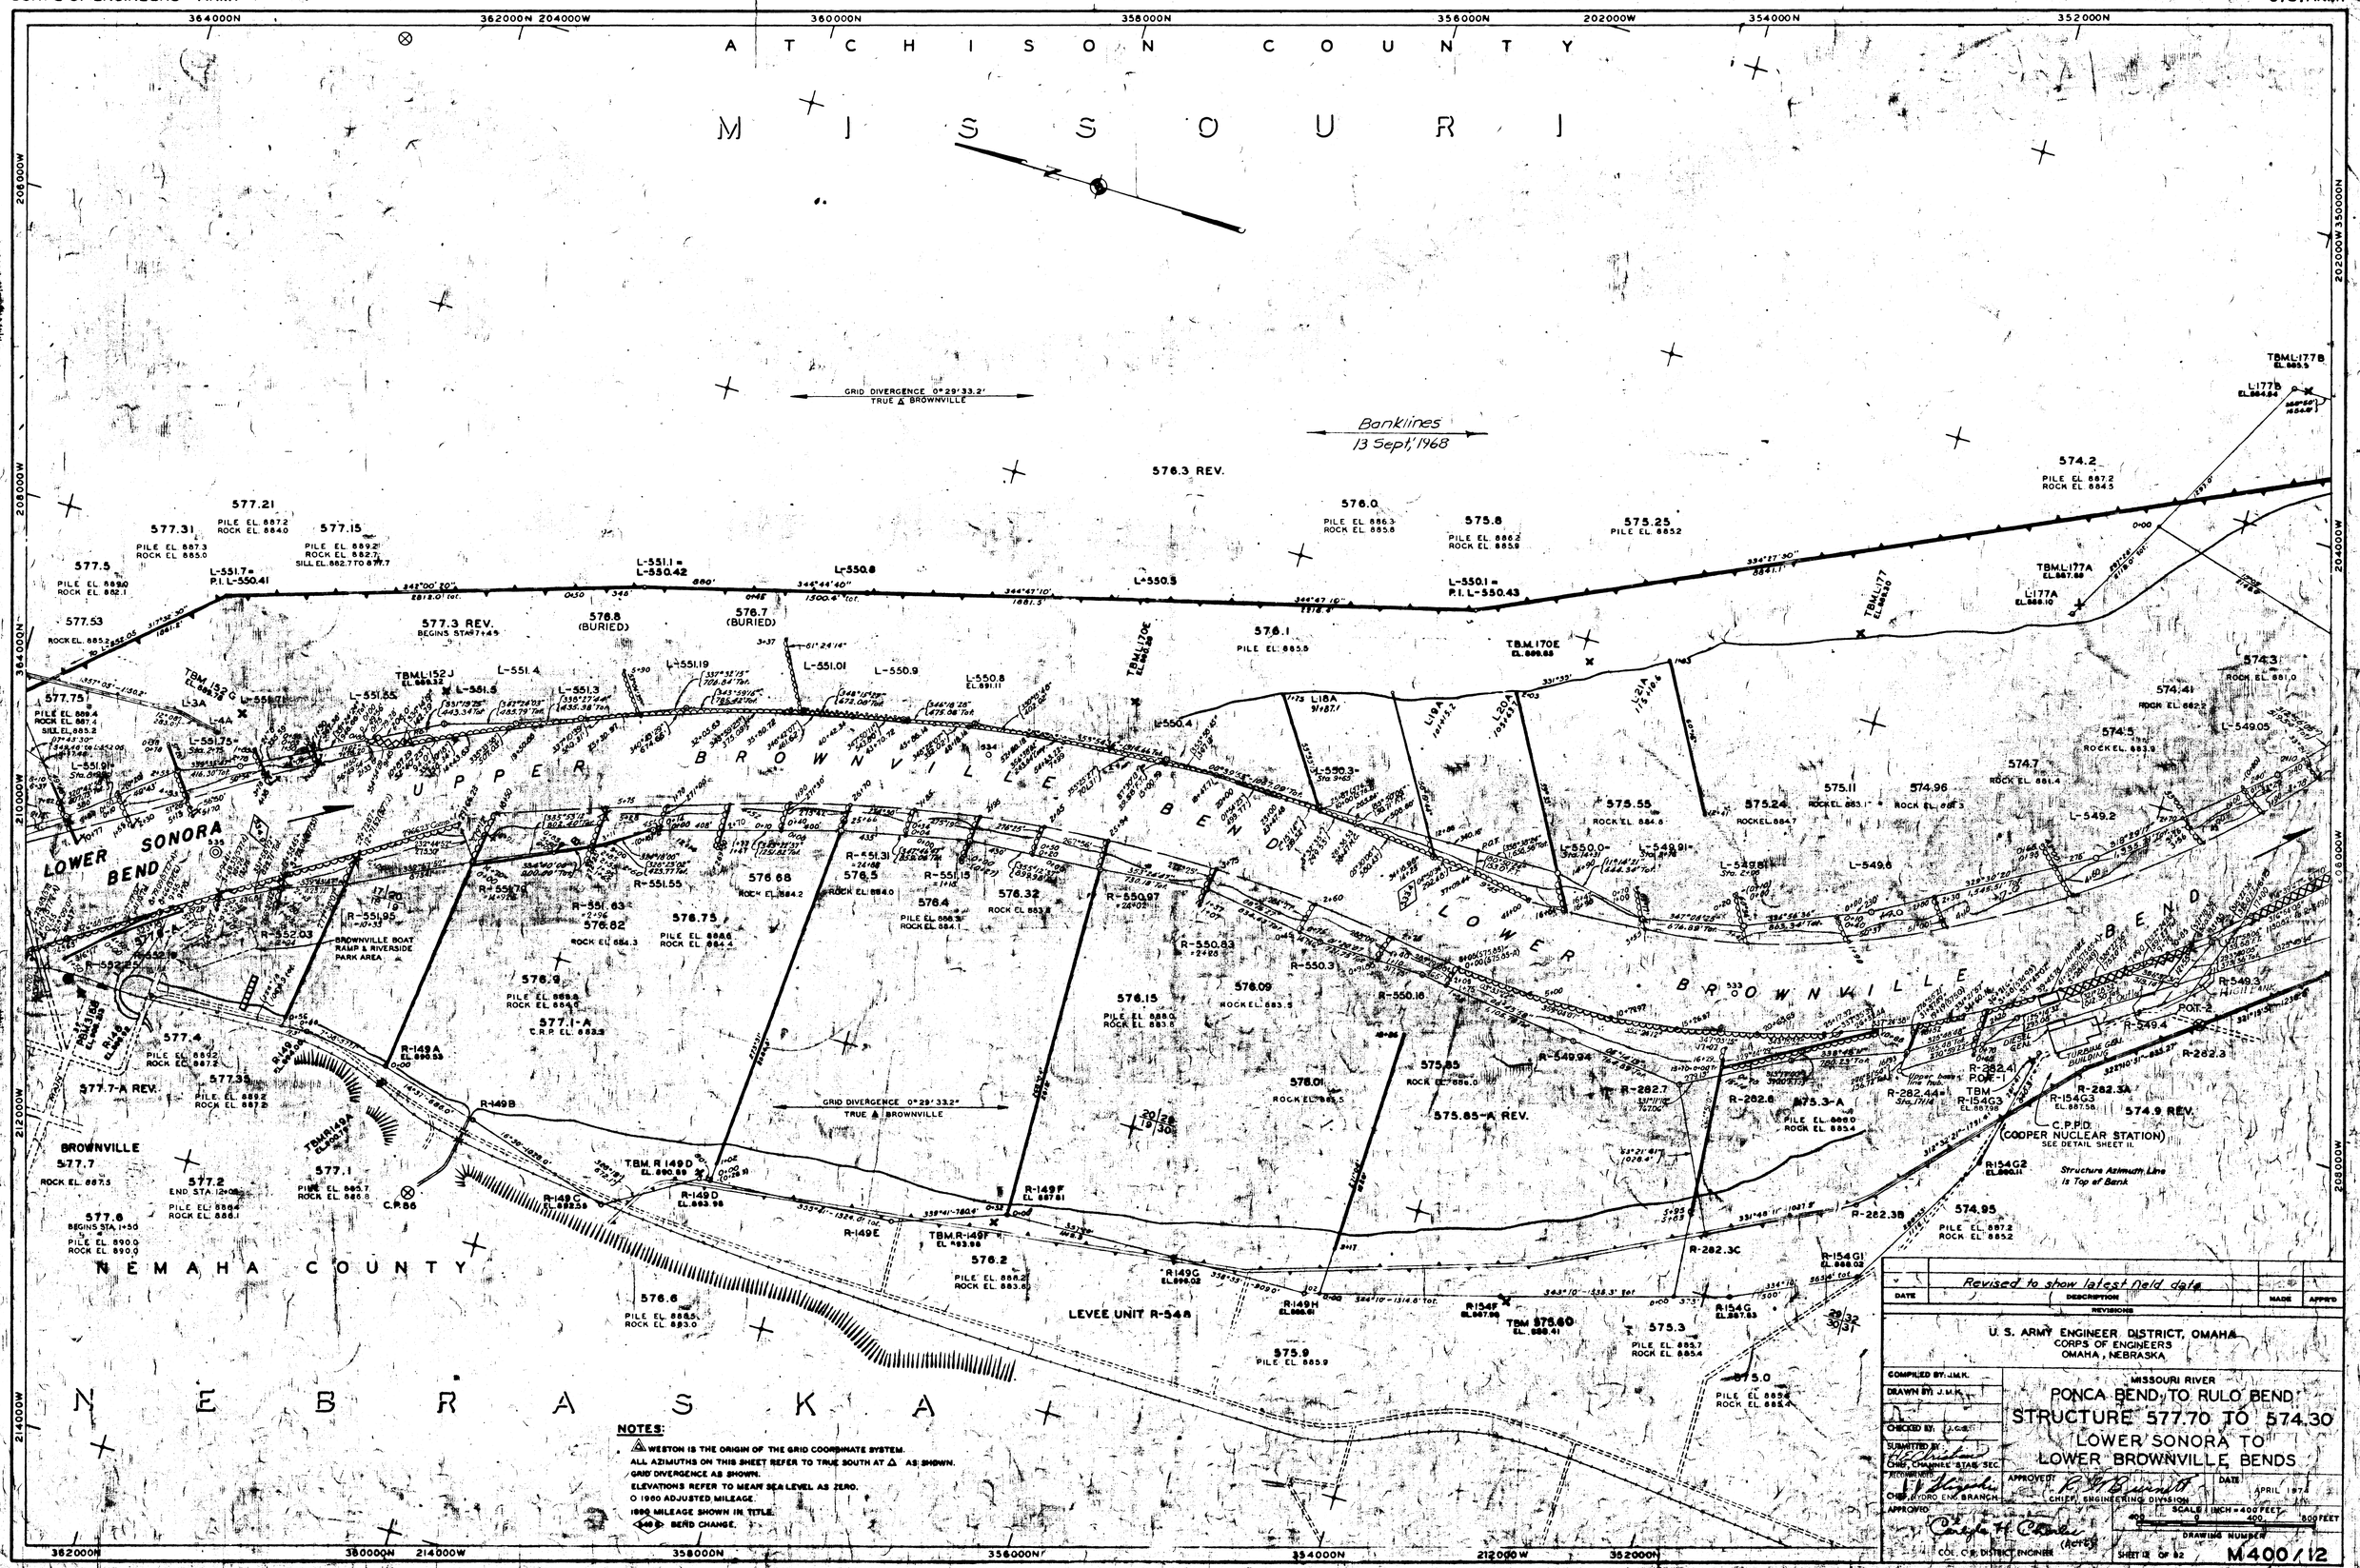

DATE	DESCRIPTION	MADE	APPR'D
	Revised to show latest field data		

REVISIONS

U. S. ARMY ENGINEER DISTRICT, OMAHA
CORPS OF ENGINEERS
OMAHA, NEBRASKA

COMPILED BY: J.M.K.
DRAWN BY: J.M.K.
CHECKED BY: J.C.S.
SUBMITTED BY: CHIEF, CHANNEL STAB. SEC.
RECOMMENDED: CHIEF, HYDRO ENG. BRANCH
APPROVED: CHIEF, ENGINEERING DIVISION
APPROVED: COL. C.E. DISTRICT ENGINEER

MISSOURI RIVER
PONCA BEND TO RULO BEND
STRUCTURE 577.70 TO 574.30
LOWER SONORA TO
LOWER BROWNVILLE BENDS

DATE: APRIL 1974
SCALE: 1 INCH = 400 FEET
DRAWING NUMBER: M400/12
SHEET 12 OF 82

MILE 535.2 TO 532.2 (1960)