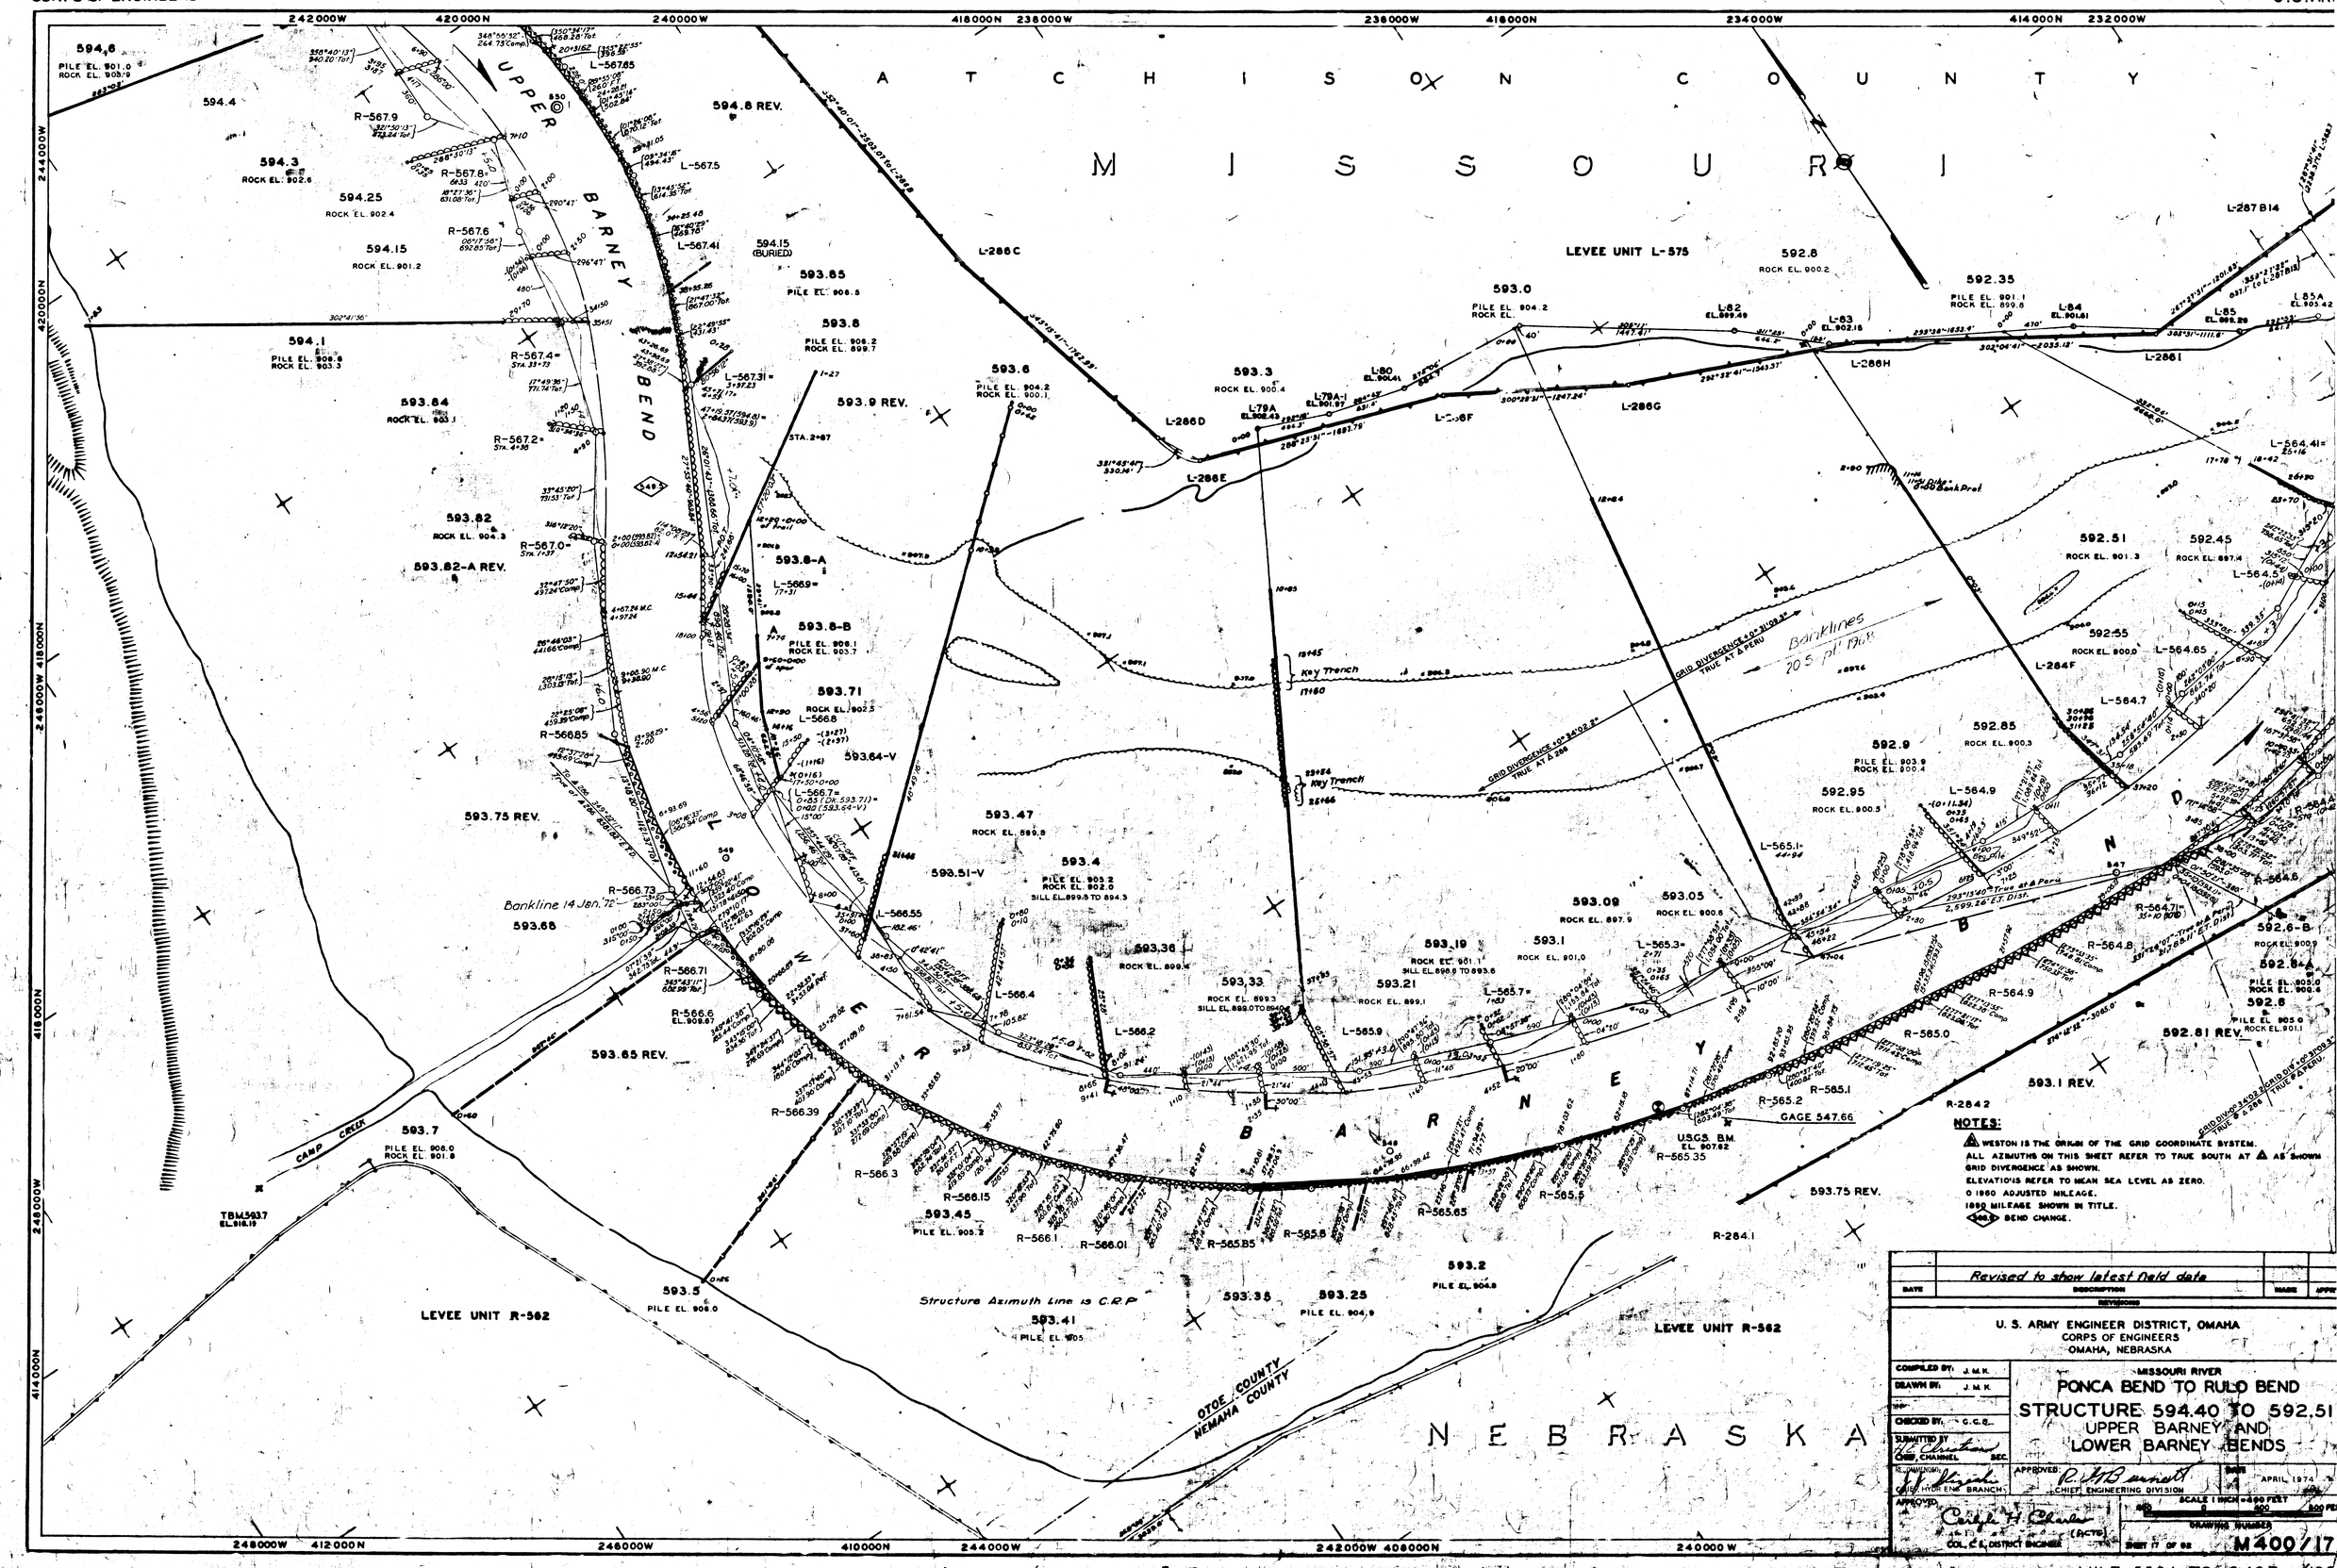
CORPS OF ENGINEERS
U.S. ARMY
ATCHISON COUNTY
MISSOURI
NEBRASKA
UPPER BARNEY BEND
LOWER BARNEY BEND
LEVEE UNIT L-575
LEVEE UNIT R-562
Bankline 14 Jan. '72
Bankline 20 Sept. 1968
Key Trench
Structure Azimuth Line is C.R.P.
CAMP CREEK
OTOE COUNTY
NEMAHA COUNTY
GAGE 547.66
NOTES:
WESTON IS THE ORIGIN OF THE GRID COORDINATE SYSTEM.
ALL AZIMUTHS ON THIS SHEET REFER TO TRUE SOUTH AT AS SHOWN
GRID DIVERGENCE AS SHOWN.
ELEVATIONS REFER TO MEAN SEA LEVEL AS ZERO.
0 1960 ADJUSTED MILEAGE.
1890 MILEAGE SHOWN IN TITLE.
BEND CHANGE.
Revised to show latest field data
REVISIONS
U. S. ARMY ENGINEER DISTRICT, OMAHA
CORPS OF ENGINEERS
OMAHA, NEBRASKA
MISSOURI RIVER
PONCA BEND TO RULO BEND
STRUCTURE 594.40 TO 592.51
UPPER BARNEY AND
LOWER BARNEY BENDS
COMPILED BY: J.M.K.
DRAWN BY: J.M.K.
CHECKED BY: G.C.S.
SUBMITTED BY
CHIEF, CHANNEL SEC.
CHIEF, HYDR. ENG. BRANCH
APPROVED: CHIEF, ENGINEERING DIVISION
APRIL 1974
SCALE 1 INCH = 400 FEET
DRAWING NUMBER
SHEET 17 OF 92
M400/17
COL. C.E. DISTRICT ENGINEER
MILE 550.1 TO 546.7 (196