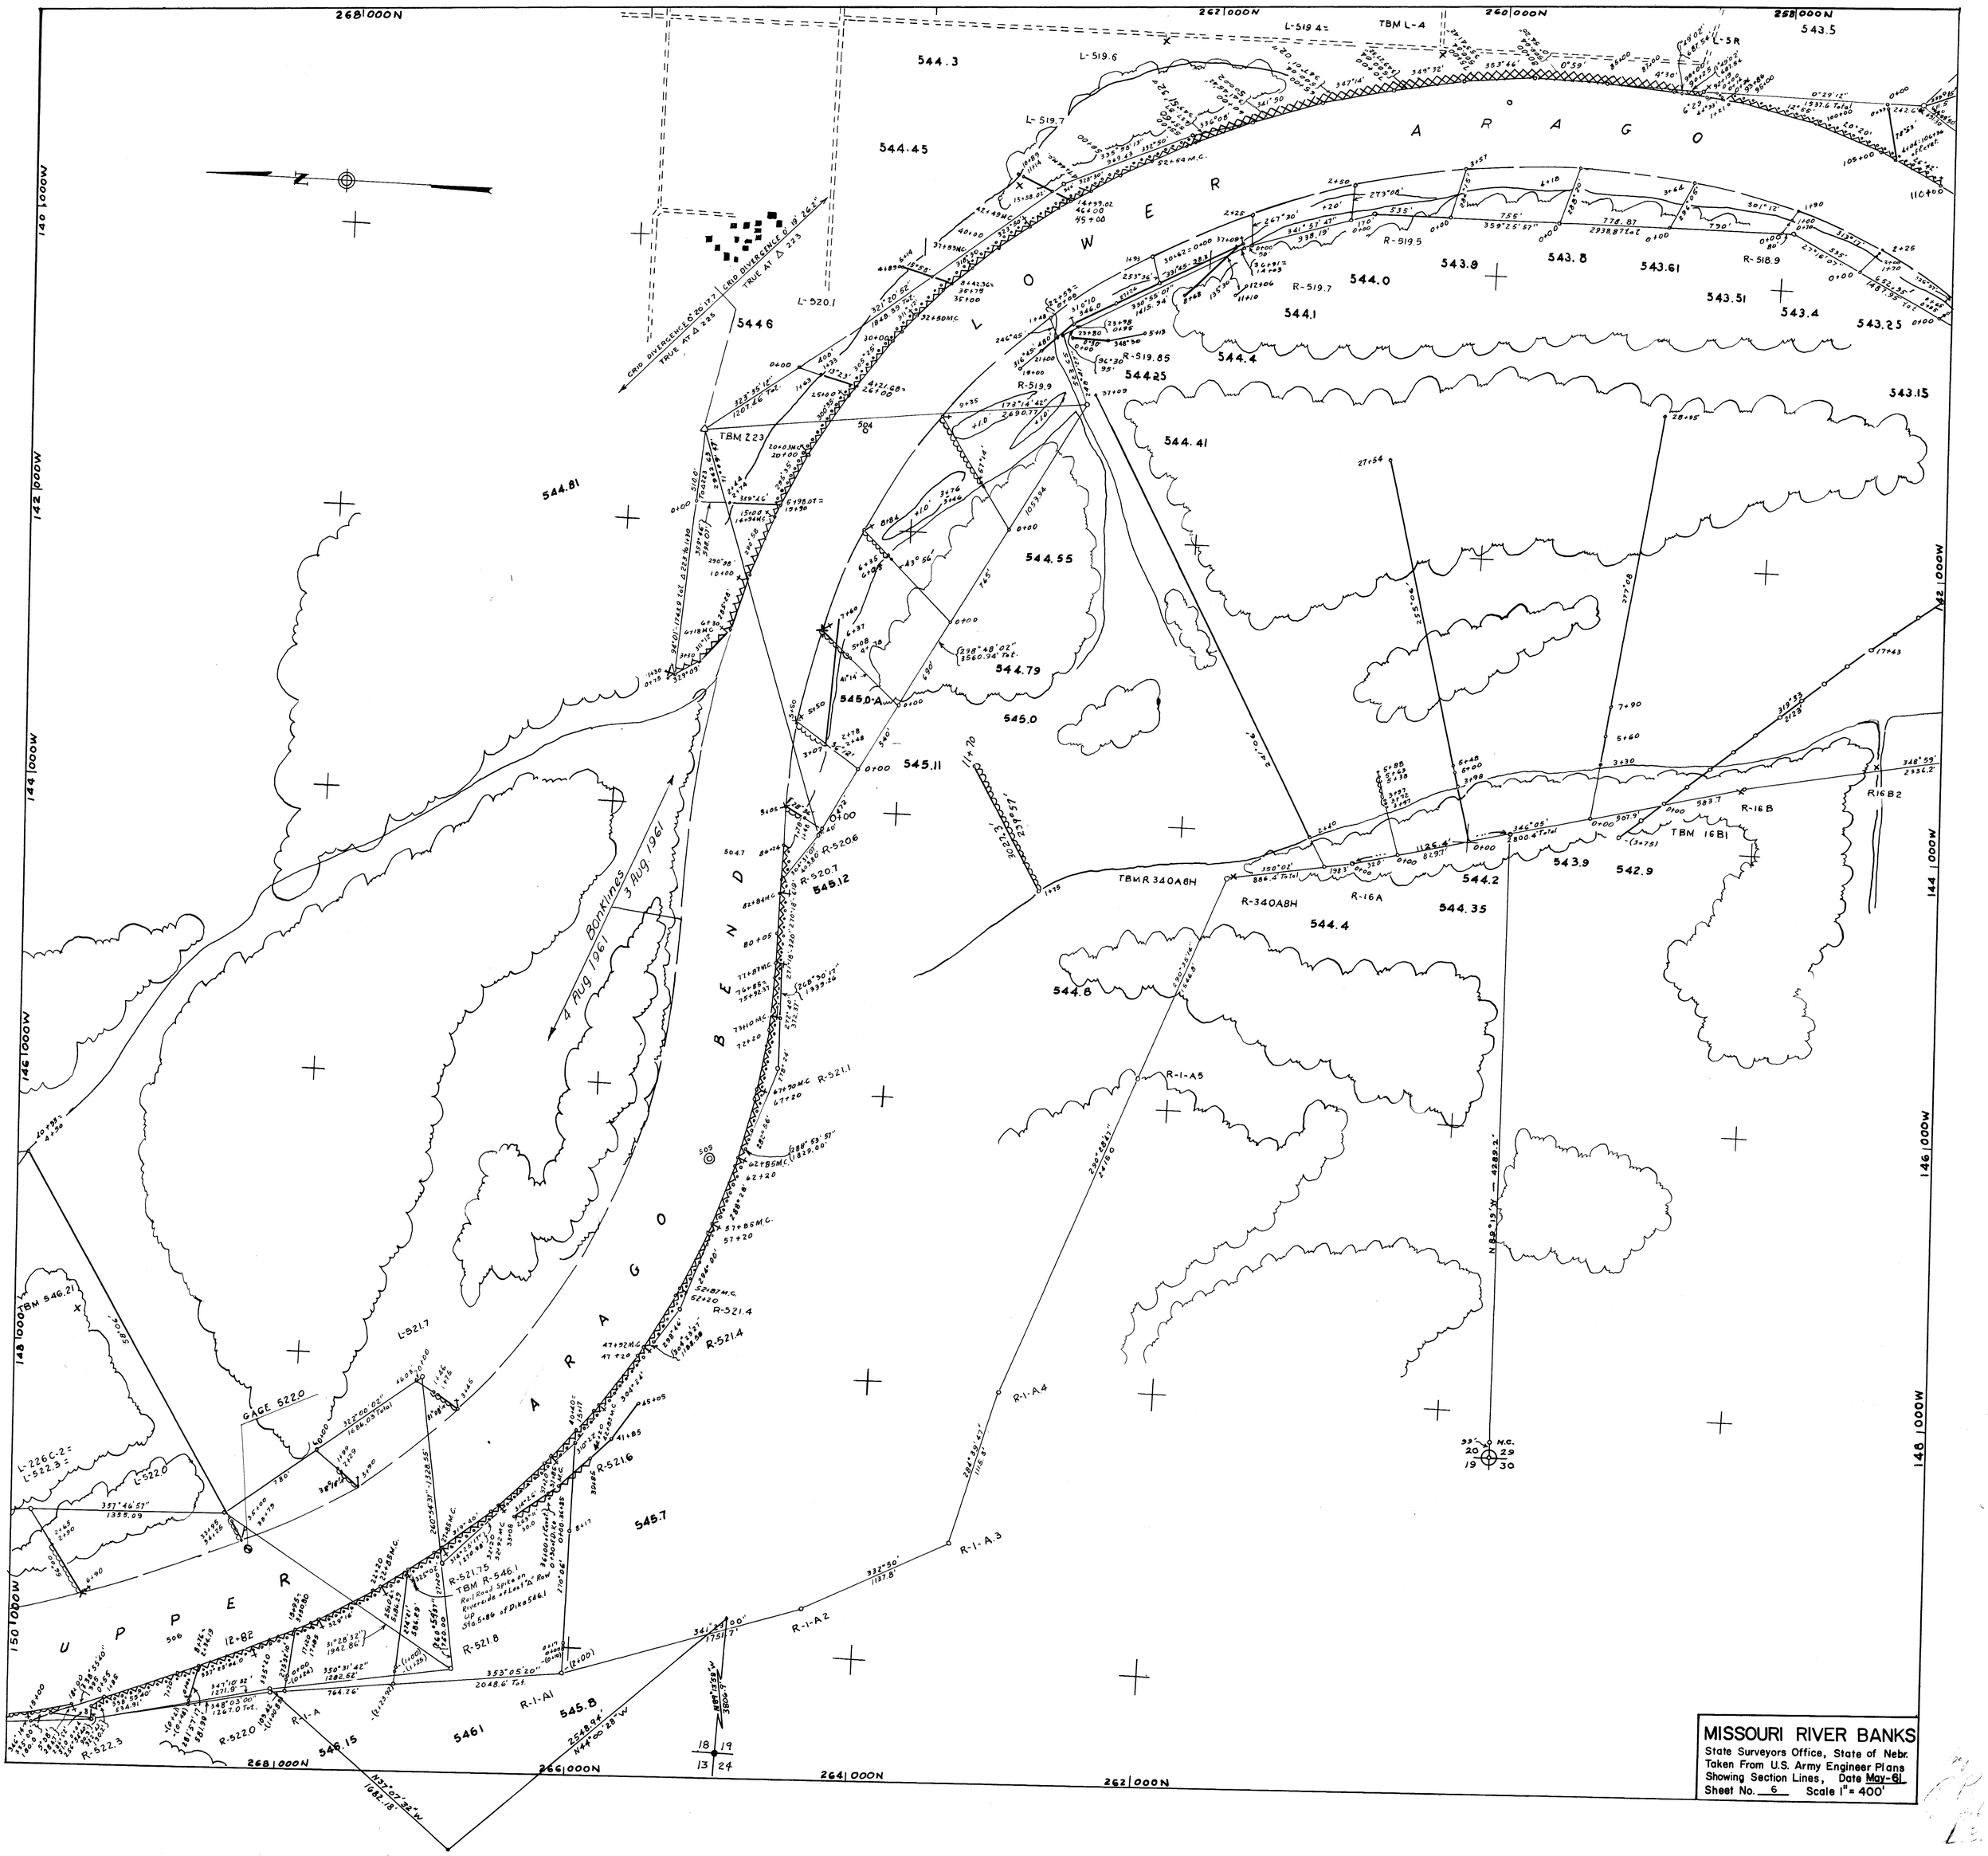
MISSOURI RIVER BANKS
State Surveyors Office, State of Nebr.
Taken From U.S. Army Engineer Plans
Showing Section Lines, Date May-61
Sheet No. 6 Scale 1" = 400'
LOWER ARAGO BEND
UPPER ARAGO BEND
3 Aug. 1961
4 Aug. 1961
Bankline
268|000N
262|000N
260|000N
258|000N
266|000N
264|000N
140|000W
142|000W
144|000W
146|000W
148|000W
150|000W
TBM L-4
TBM 223
TBM 16B1
TBM R 340A8H
TBM 546.21
TBM R-546.1
Rail Road Spike on Riverside of Last "A" Row of Dike 546.1
GAGE 522.0
GRID DIVERGENCE 0° 20' 17" TRUE AT Δ 225
GRID DIVERGENCE 0° 19' 26" TRUE AT Δ 223
N.C.