CRAB ORCHARD

JOHNSON CO.

NEB.

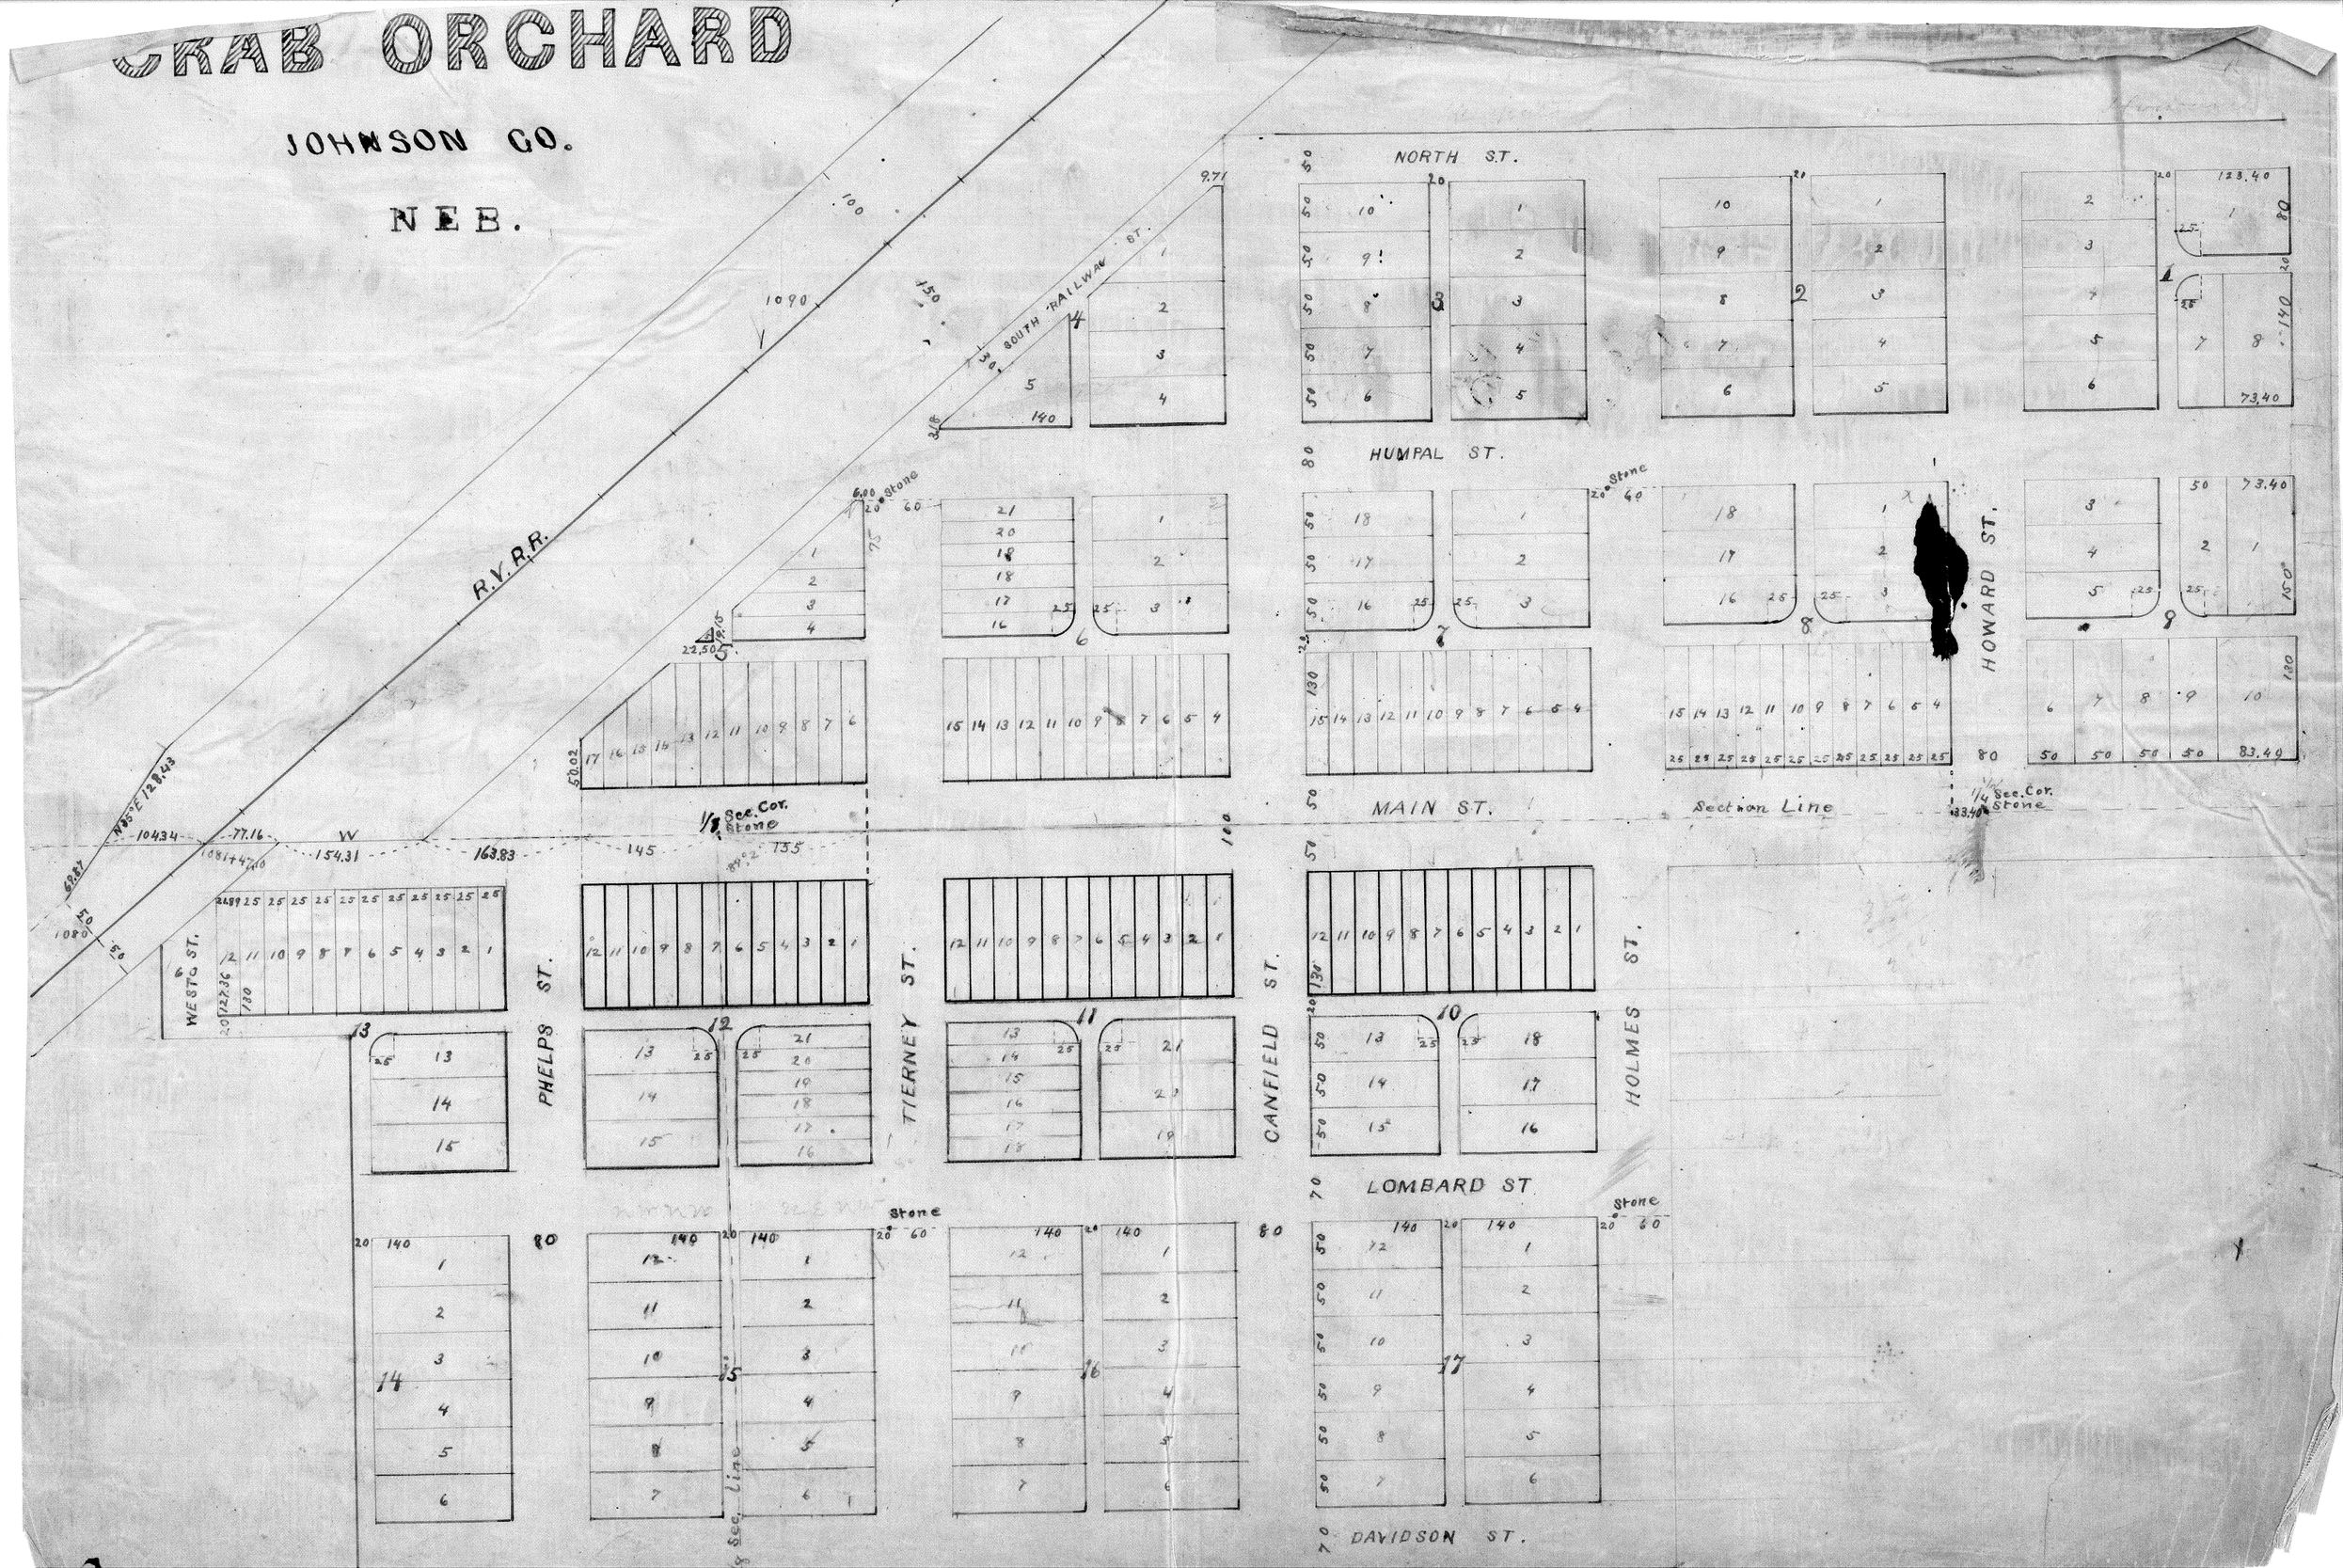

Plat of
Crab Orchard
Pt SW¼ pt SW¼ SE¼ 4
Pt SE¼ NW¼ 9
Pt NW¼ NW¼ 9-4-9
Filed May 8, 1883 at 8 Oclock. PM

I hereby certify that in the month of April 1883. I surveyed the town of Crab Orchard situated on part of section four and nine township four range nine (9) E. as shown by the foregoing plat which is a correct delineation of said survey drawn to a scale of 150 feet to an inch. The streets and alleys are laid out parallel with and at right angles to the section line between said sections four and nine except South Railway St which is parallel with the R.C.R.R. Burr Oak stakes are driven well into the ground at the front corners of each lot and stone are planted low down in the ground at the several places indicated on the plat. The width of all streets and alleys and demensions of lots are marked on the plat in feet and decimals with red ink Each lot and block bears its own number

Anson B Smith
Surveyor

This certifies that the owers of that part of the several subdivisions upon which the town of Crab Orchard is located to wit John Humple owner of that part of SW¼ Sec 4 J N Howard owner of that part of SW¼ SE¼ Sec 4 The Lincoln Land Company owners of that part of NE¼ of NW¼ of Sec 9 and Wm G Stone owner of that part NW¼ NW¼ Sec 9 all in Town 4 N Range 9 as shown by foregoing plat and surveyor's certificate have caused the same to be surveyed staked and platted as the town of Crab Orchard. That the streets and alleys as shown by said plat and surveyor's certificate are hereby dedicated to the public use and that such surveyor platting and dedication are the free and voluntary act and deed of said owners

Witness the hands & seals of said owners this Eight day of May A.D. 1883.

H B Scott President Lincoln Land Company
Wm G Stone
Mary B Stone
John Humpal
Susannah Humpal
James N Howard
Sarah E Howard

Counterseigned
R O Phillips Secretary
Witnesses

State of Iowa } ss
Pottawattamie County

On this 3rd day of May A.D. 1883 before me the undersigned a notary Public duly commissioned and qualified for and residing in said county personally appeard H B Scott to me personally well known to be the president of the Lincoln Land Company and who executed the foregoing plat and dedication as such and then and their acknowledged the same to be his voluntary act and deed as such President and the voluntary act and deed of said Company

Witness my hand & notarial seal this 3rd day of May 1883

H E Jarvis
Iowa
Notarial Seal

H E Jarvis
Notary Public