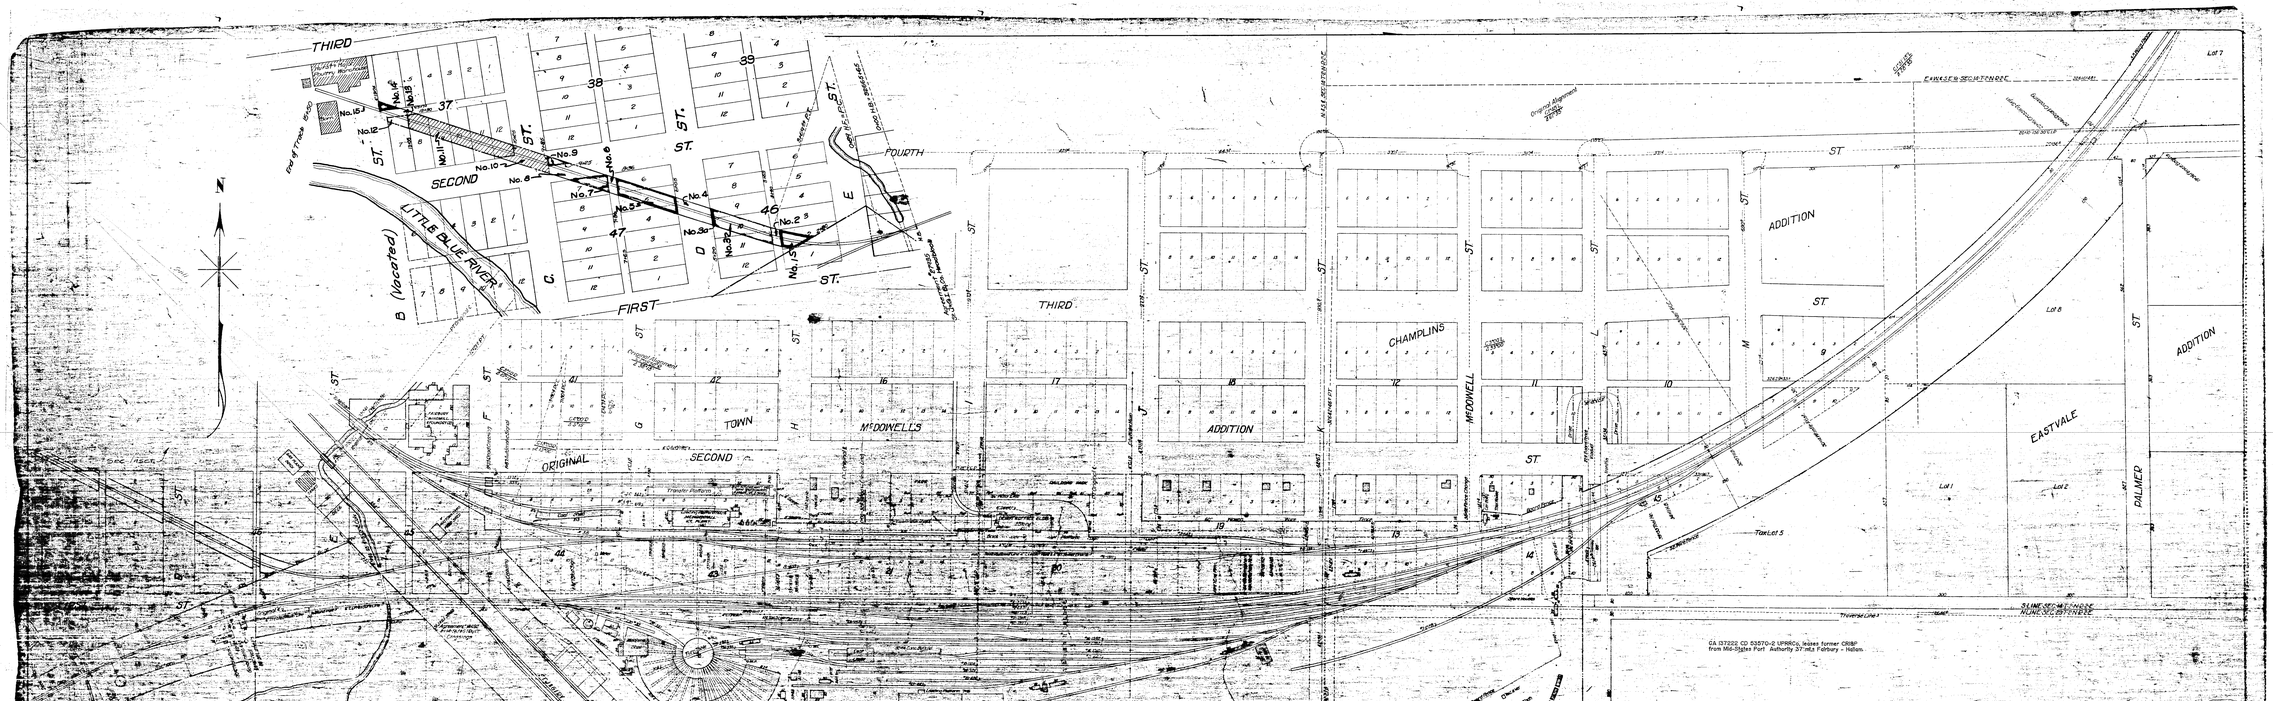

GA 137222 CD 53570-2 UPRR Co. leases former CRI&P from Mid-States Port Authority 37 mi.s Fairbury - Hallam.

Par. No.	Cust. No.	Sta. To.	Sta.	Sq.ft.	Areas	Grantor	Grantee	Deed	Date	Book	Page	Date	Width	Description Fairbury Jefferson Co. Nebr.
	247	9+00	9+40	1800		Fairbury Gas Co.	C.E. Dr. Fr. Eq. Co.	Deed Pending					40'	Pt. Lts. 12 Block 46 Original Town
1	248	9+40	9+53	690		City of Fairbury		Ord	5-M-1929	Not recorded				Pt. Alley Blk 46
2	247	9+53	9+00	2480		Fairbury Gas Co.		Deed Pending					40	Pt. Lts. 9, 10 & 11 Blk 46
3	249	9+00	9+50	2400		W.E. Lee and others.		D.R.D.	3-R-1929	57	385	5-23-1929	40	Pt. Lts. 7 & 8 Blk 46
4	-	9+50	10+05	3400										Pt. Lt. 3 Blk 47
5	249	10+05	11+63	6300										Pt. Lts. 4 & 5 Blk 47
6	248	11+70	11+95	1900		City of Fairbury		Ord	2-R-1929	Not recorded				Pt. Lt. 6 Blk 47
7	-	11+63	11+96	1900										Pt. Lt. 7 Blk 47
8	249	11+96	12+36	2000		W.E. Lee et al		Deed	3-R-1929	57	386	5-23-1929		Pt. Lt. 8 Blk 47
9	-	12+36	12+51	3150				E.W.D.	3-R-1929					Pt. Lt. 7 Blk 47
10	248					City of Fairbury		Ord	3-R-1929	54	435	3-28-1929	Trio	Pt. Lt. 8 Blk 47
11	250	12+51	14+51	770		Interstate Concrete Co.		W.D.	3-R-1929					Second St.
12	248					City of Fairbury		Ord.	5-R-1929	Not Recorded			40	Pt. of "C" St.
13	250	14+51	17+70	890										" "
14	250					Interstate Concrete Co.		R.D.	3-R-1929	54	435	3-28-1929		Pt. Lts. 8 & 12 Incl. Blk 37
15	249	3+00	3+96	2400	1160	W.E. Lee et al		E.R.D.	3-R-1929	57	386	5-23-1929	Trios	Pt. Lt. 7, Blk 37
16	-	3+96	5+05	1940		Unknown		Deed Missing						Pt. Alley Blk 37
17	250	17+70	17+70	Trios		City of Fairbury		Ord.	3-R-1929					Pt. Lt. 6 Blk 37
18	251	18+70	19+70	500		C.C. Swartz et ux		W.D.	3-C-1929	57	387	5-23-1929	Trio.	Pt. Lt. 6 Blk 37
19	Sq. ft. 4755	20+70	21+70			Nancy Dietz		Quit Claim	3-R-1929					

Cust. No.	Sq. ft.	Sta. to Sta.	Acres	Ft.	Grantor	Grantee	Class Title	Date	Description Mineral Reserved
41B2-1	249	Pol.-15+16.5 P.T.3	16,940	C.R.I.&P.RR.	City of Fairbury	U.S.		March 5 1948	

Sheet No. SL14 of V-2-N of The Chicago, Rock Island and Pacific Railway, Main Line Nebraska Division from survey station 32618+48 to survey station 32674+60

Valuation Engineer

AGREEMENT WITH MID-STATES PORT AUTHORITY COVERING SEWER LEASE OF HALLAM BR. CA 137222 CD 53570-2

SEE TRC. 121-7 SH. SL-14

STATION MAP - TRACKS AND STRUCTURES

THE CHICAGO, ROCK ISLAND AND PACIFIC RAILWAY CO.

OPERATED BY

THE C. R. I. & P. RY. CO.

~~Main Line~~ HALLAM BRANCH Nebraska Division

FAIRBURY, NEB.

STATION 32618+48 TO STATION 32674+60

Valuation Section No. 2-N.

SCALE 1 INCH = 100 FEET — JUNE 30, 1915

OFFICE OF CHIEF ENGINEER

CHICAGO, ILL.

C.E. 83576

V-2-N SH. 14

121-6

FAIRBURY, NE. — 97328

FAIRBURY, NE. — 97328