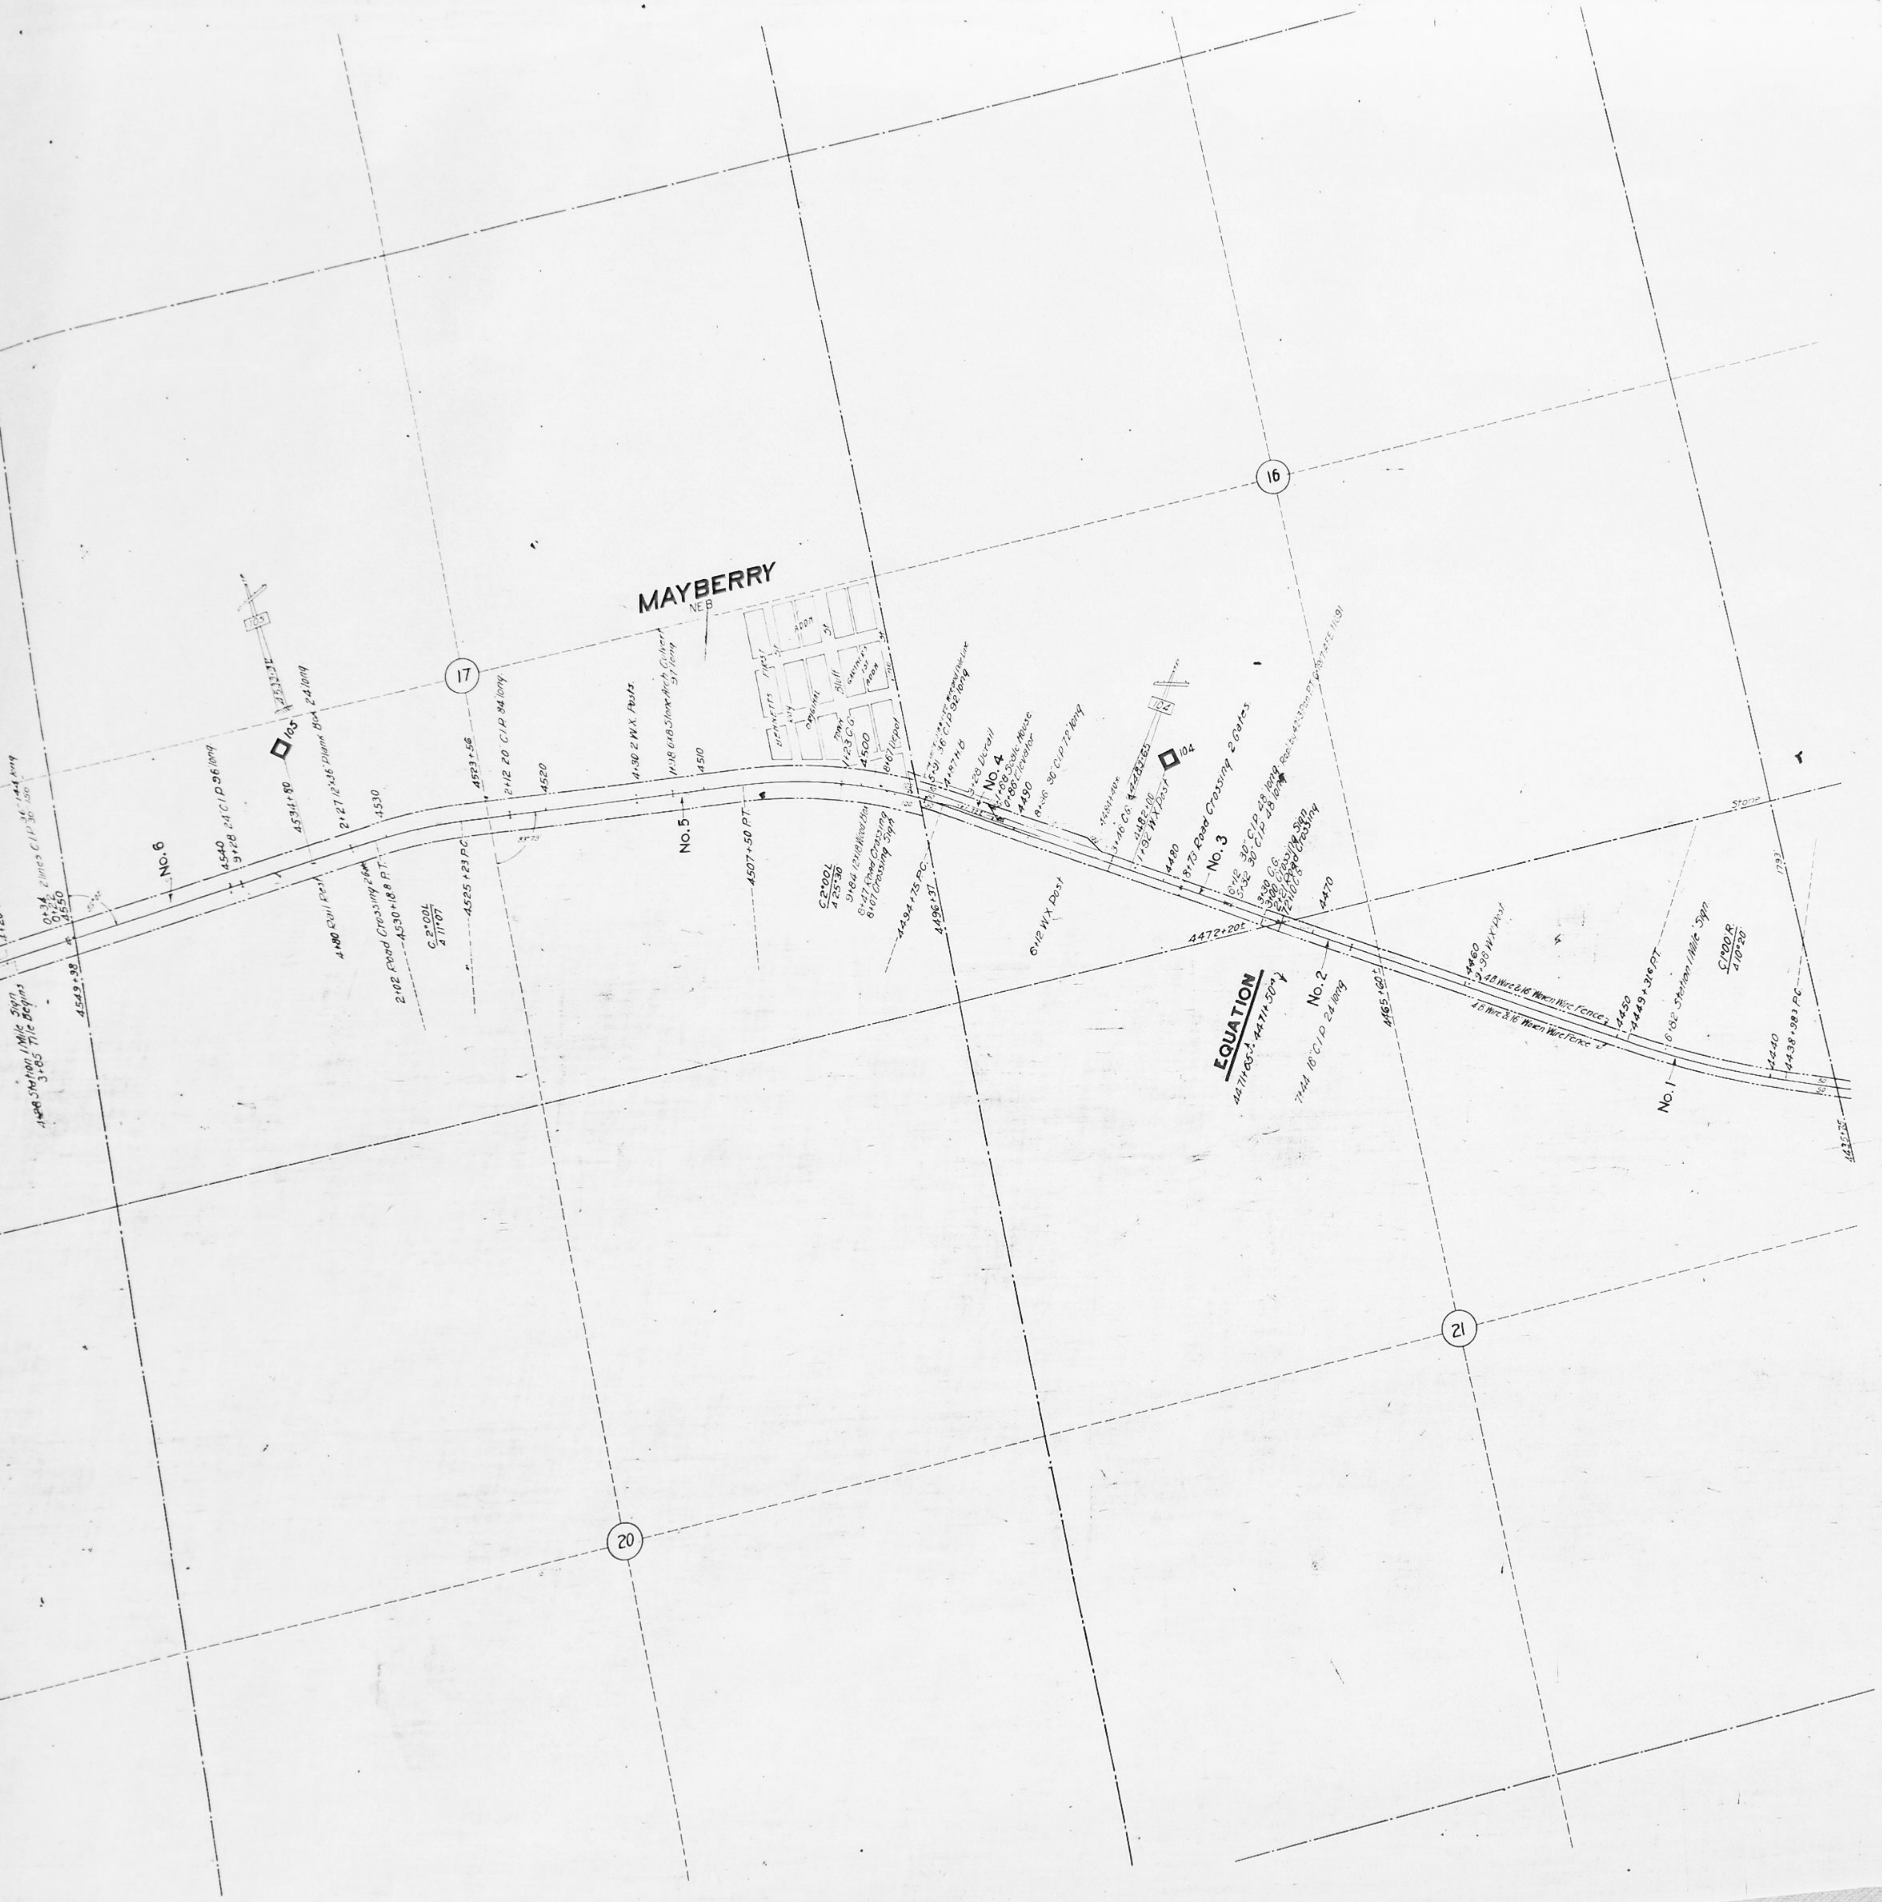

ROCK ISLAND LINES

Right of Way Map

W. OF STEINAUER TO W. OF BEATRICE, NEB.

Chief Engineer's Office, Chicago, Ill., June, 1915

Scale: 1 inch = 400 feet

INDEX NUMBER 37-5-2.

Note ◇ *This represents true mileage Mile markers on ground as shown by telegraph poles*

T.P. mile markers on ground as located by Sup't.

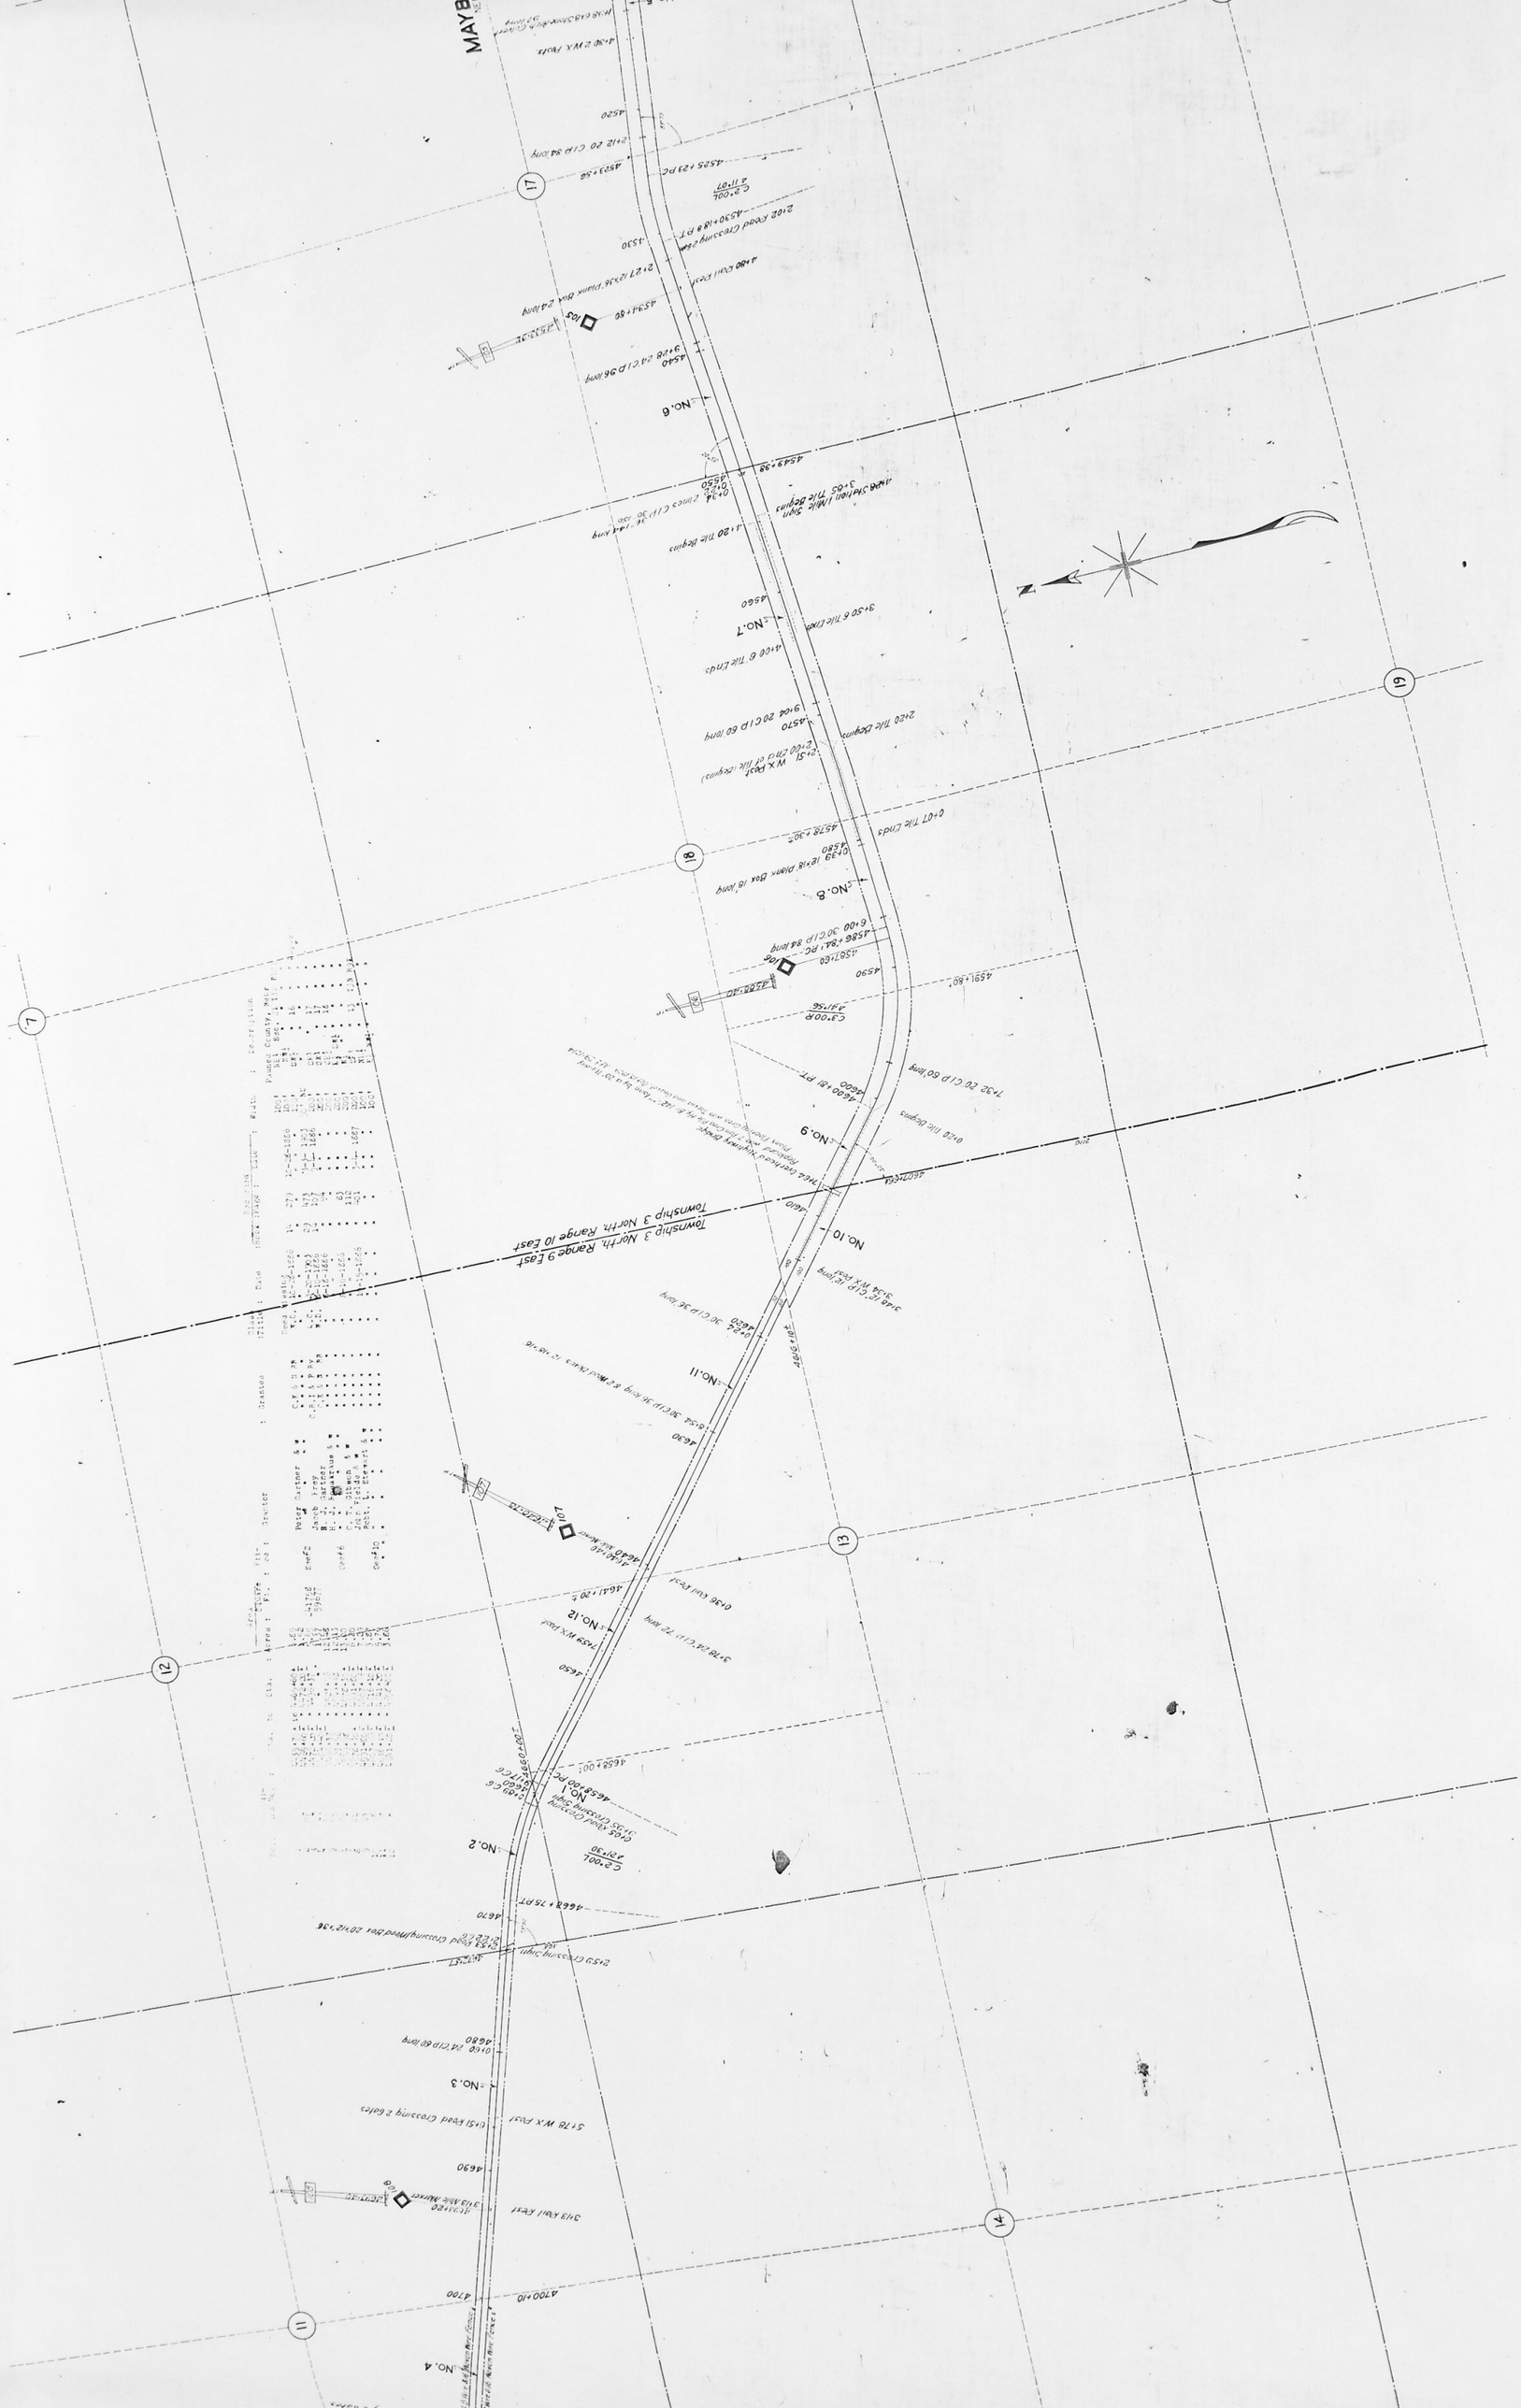

Township 3 North, Range 9 East
Township 3 North, Range 10 East
No. 1
No. 2
No. 3
No. 4
No. 6
No. 7
No. 8
No. 9
No. 10
No. 11
No. 12

Parcel No.	Custodians No.	Sta. to Sta.	Area Acres	Area Square Ft.	Price	Grantor	Grantee	Class Title	Date	Recorded Book	Recorded Page	Recorded Date	Hdt	Description
														Pawnee County, Neb.

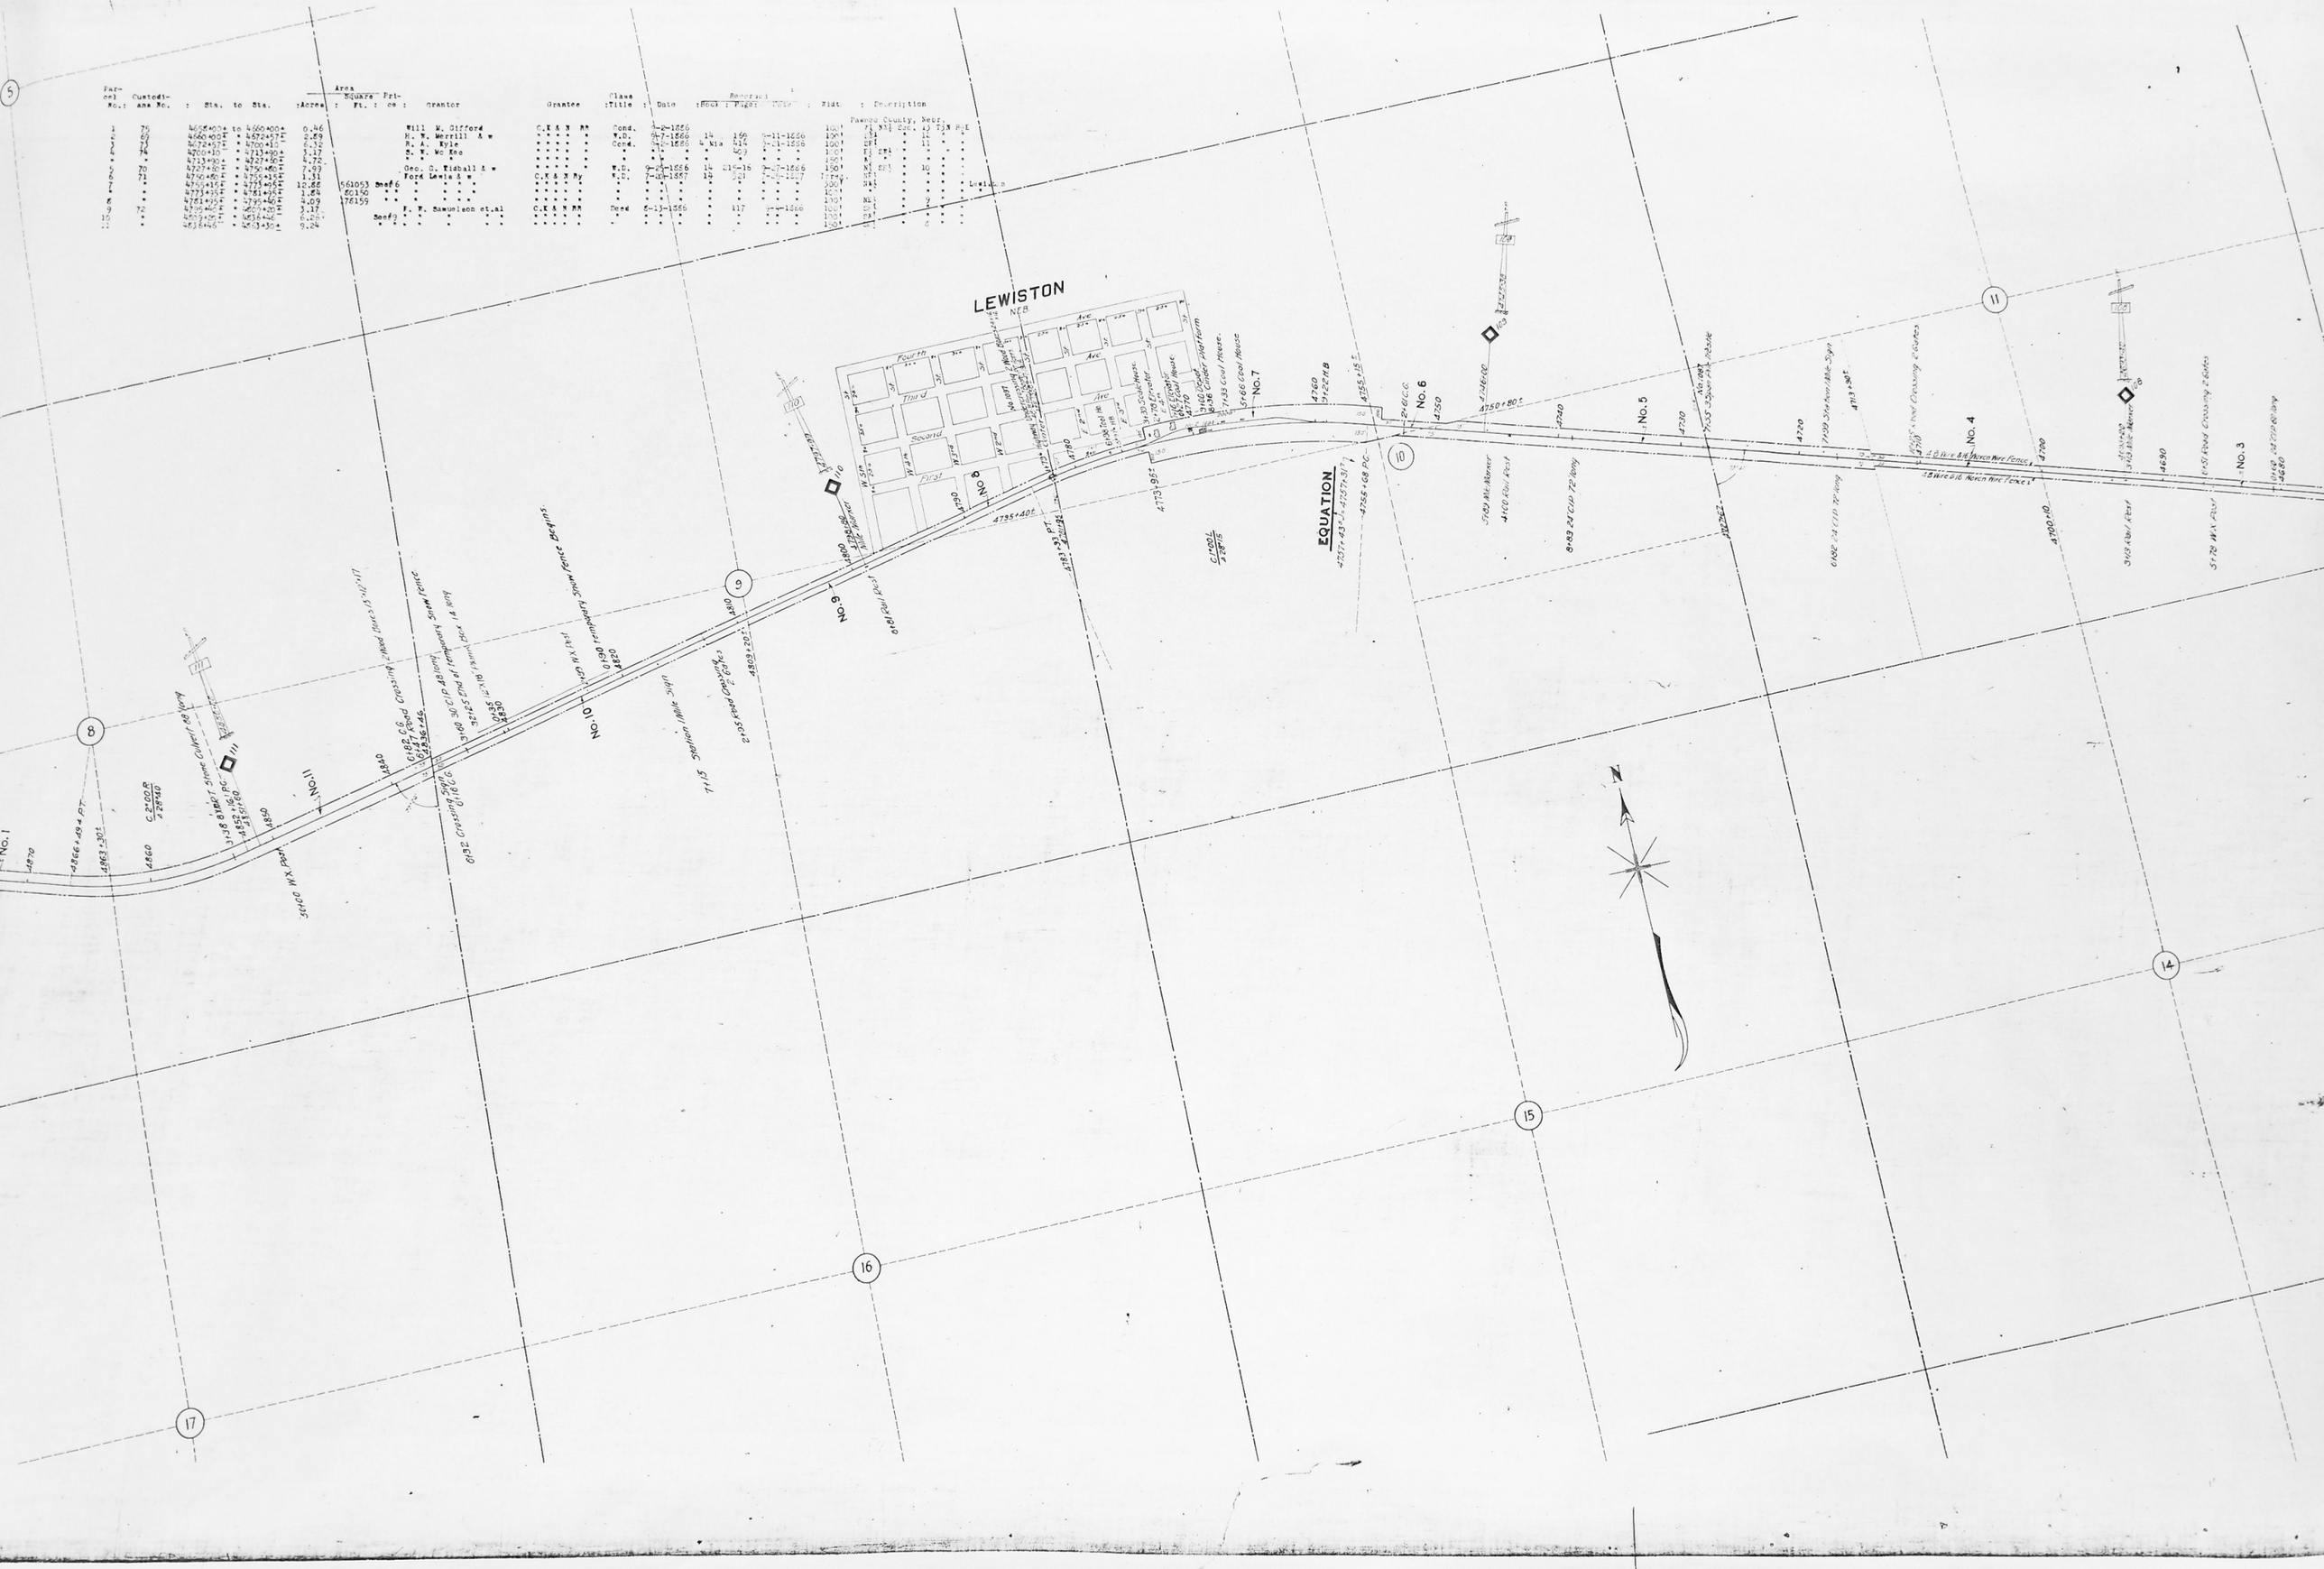

GAGE COUNTY
Township 3 North, Range 8 East
Township 3 North, Range 9 East
PAWNEE COUNTY
COUNTY LINE
NO. 1
NO. 2
NO. 3
NO. 4
NO. 5
NO. 6
NO. 7
NO. 8
NO. 9
NO. 11
N

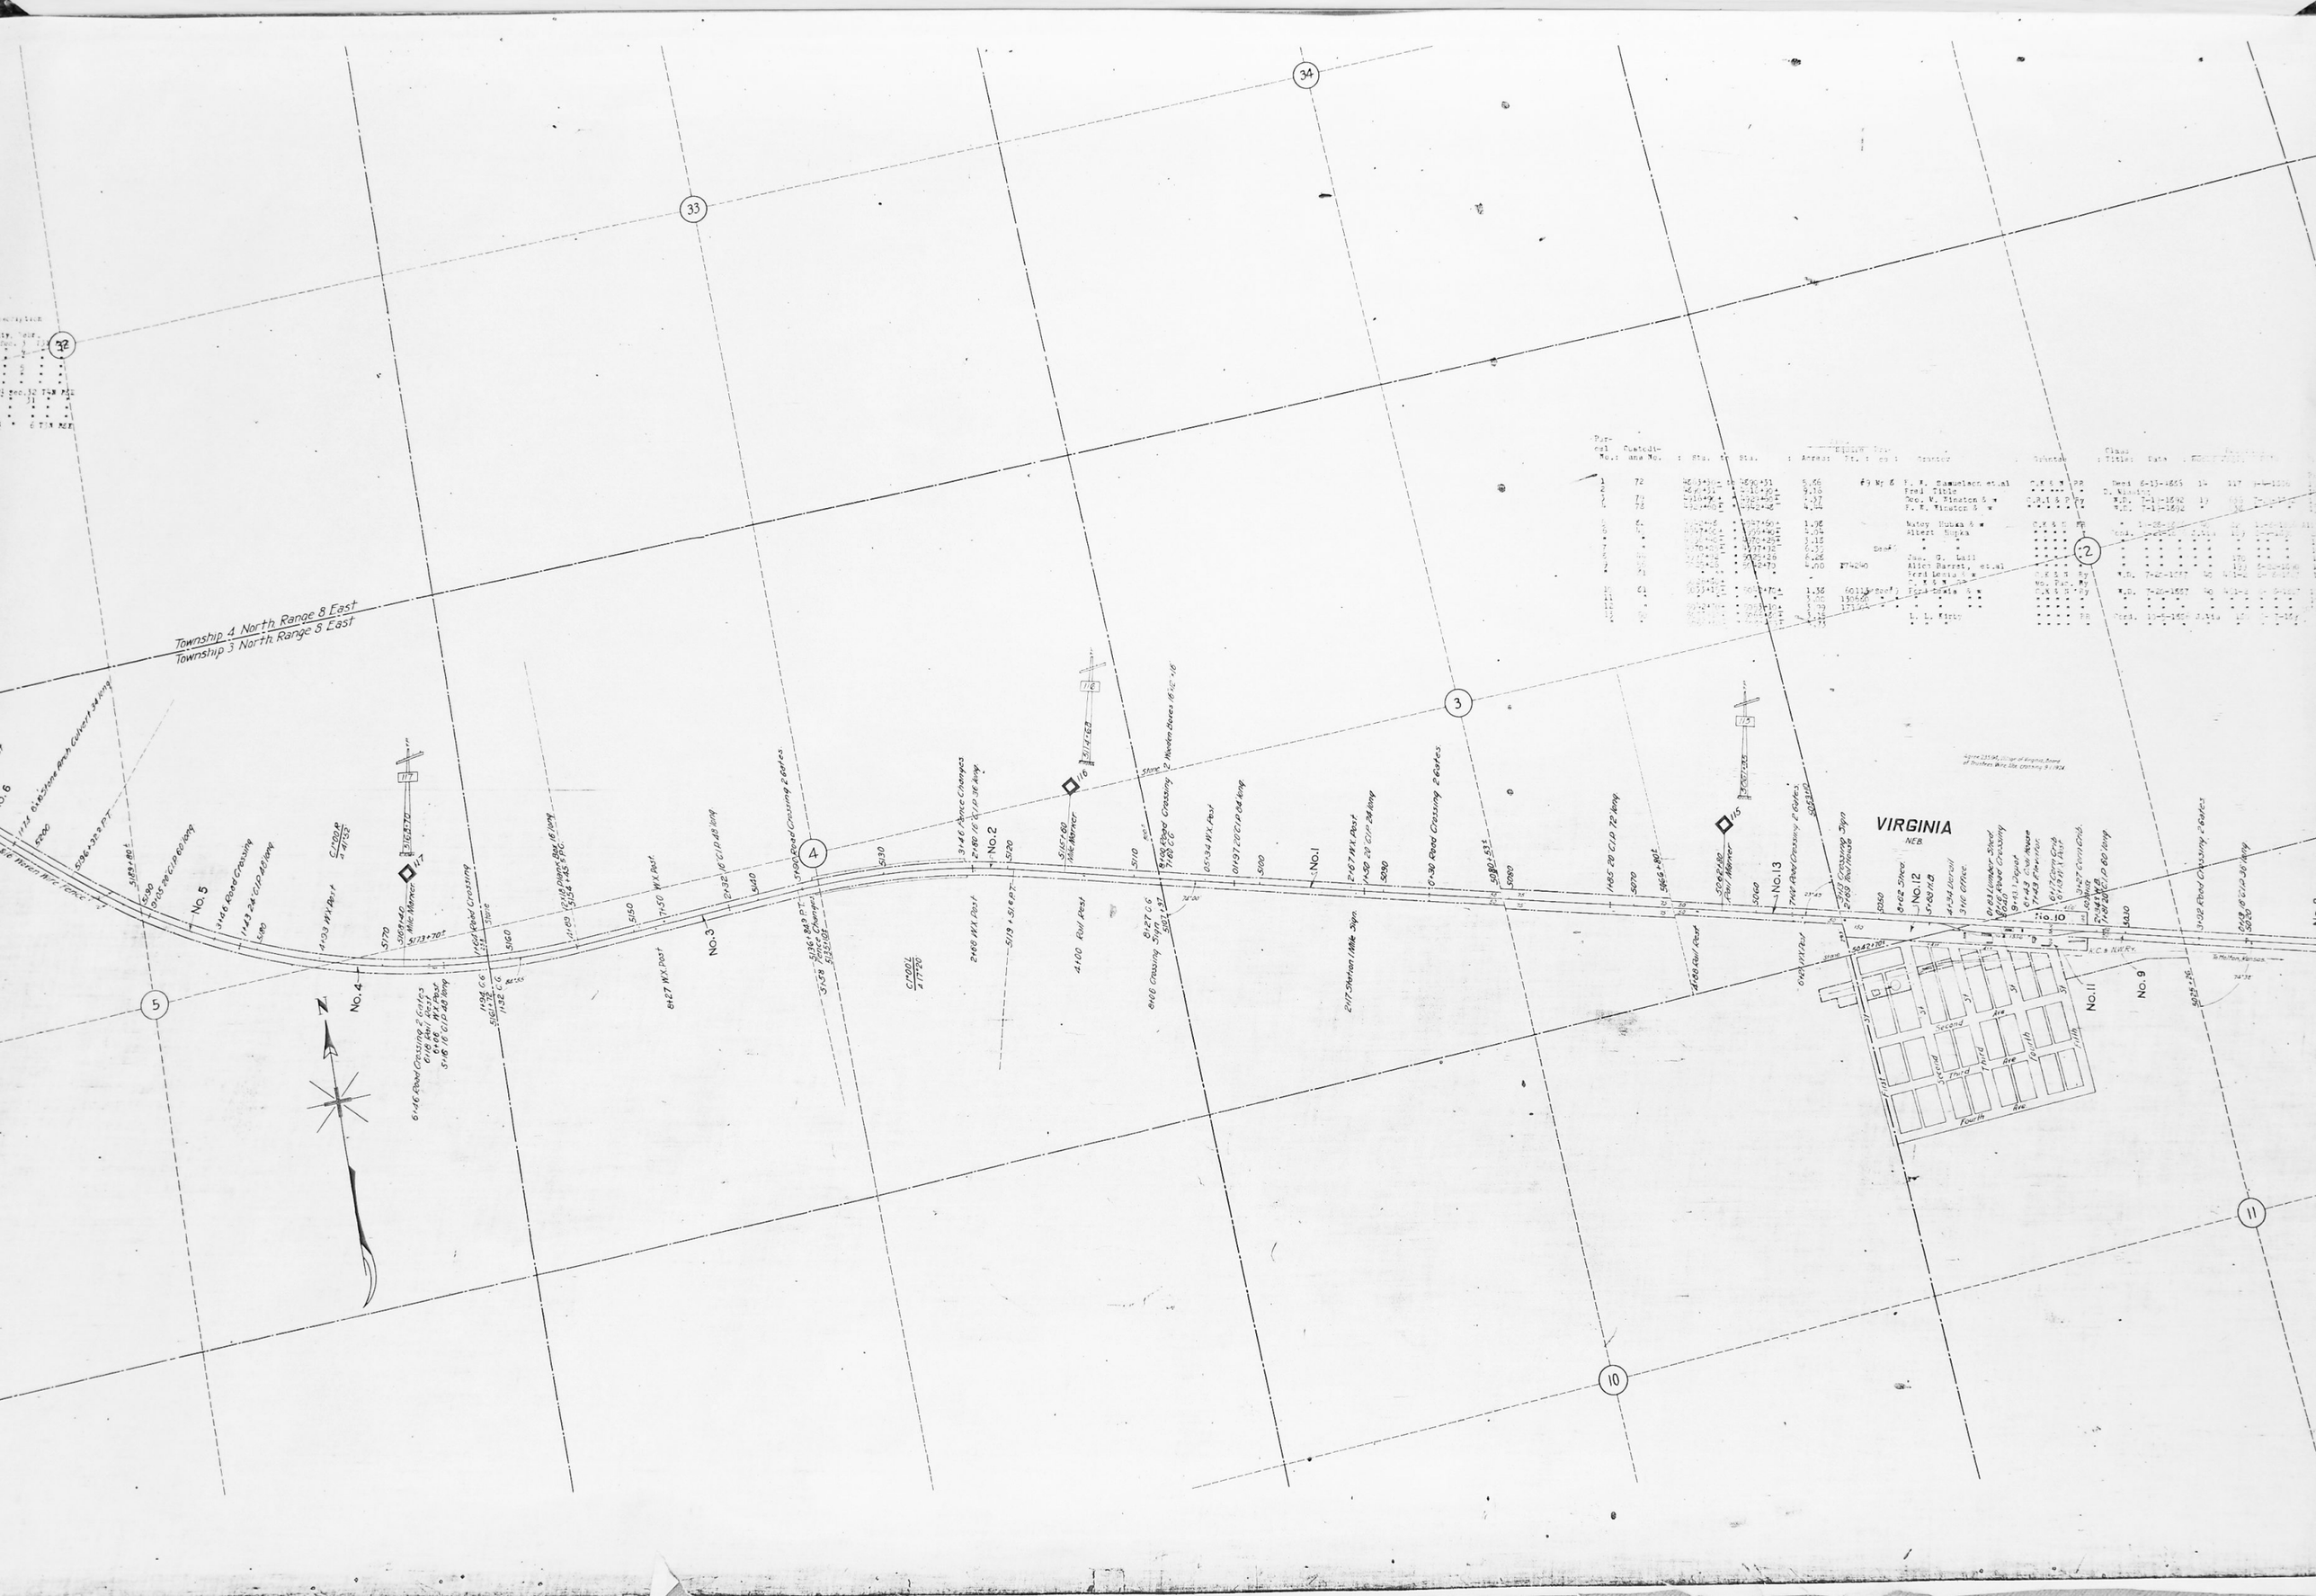

Township 4 North Range 8 East
Township 3 North Range 8 East
VIRGINIA
NEB.
N

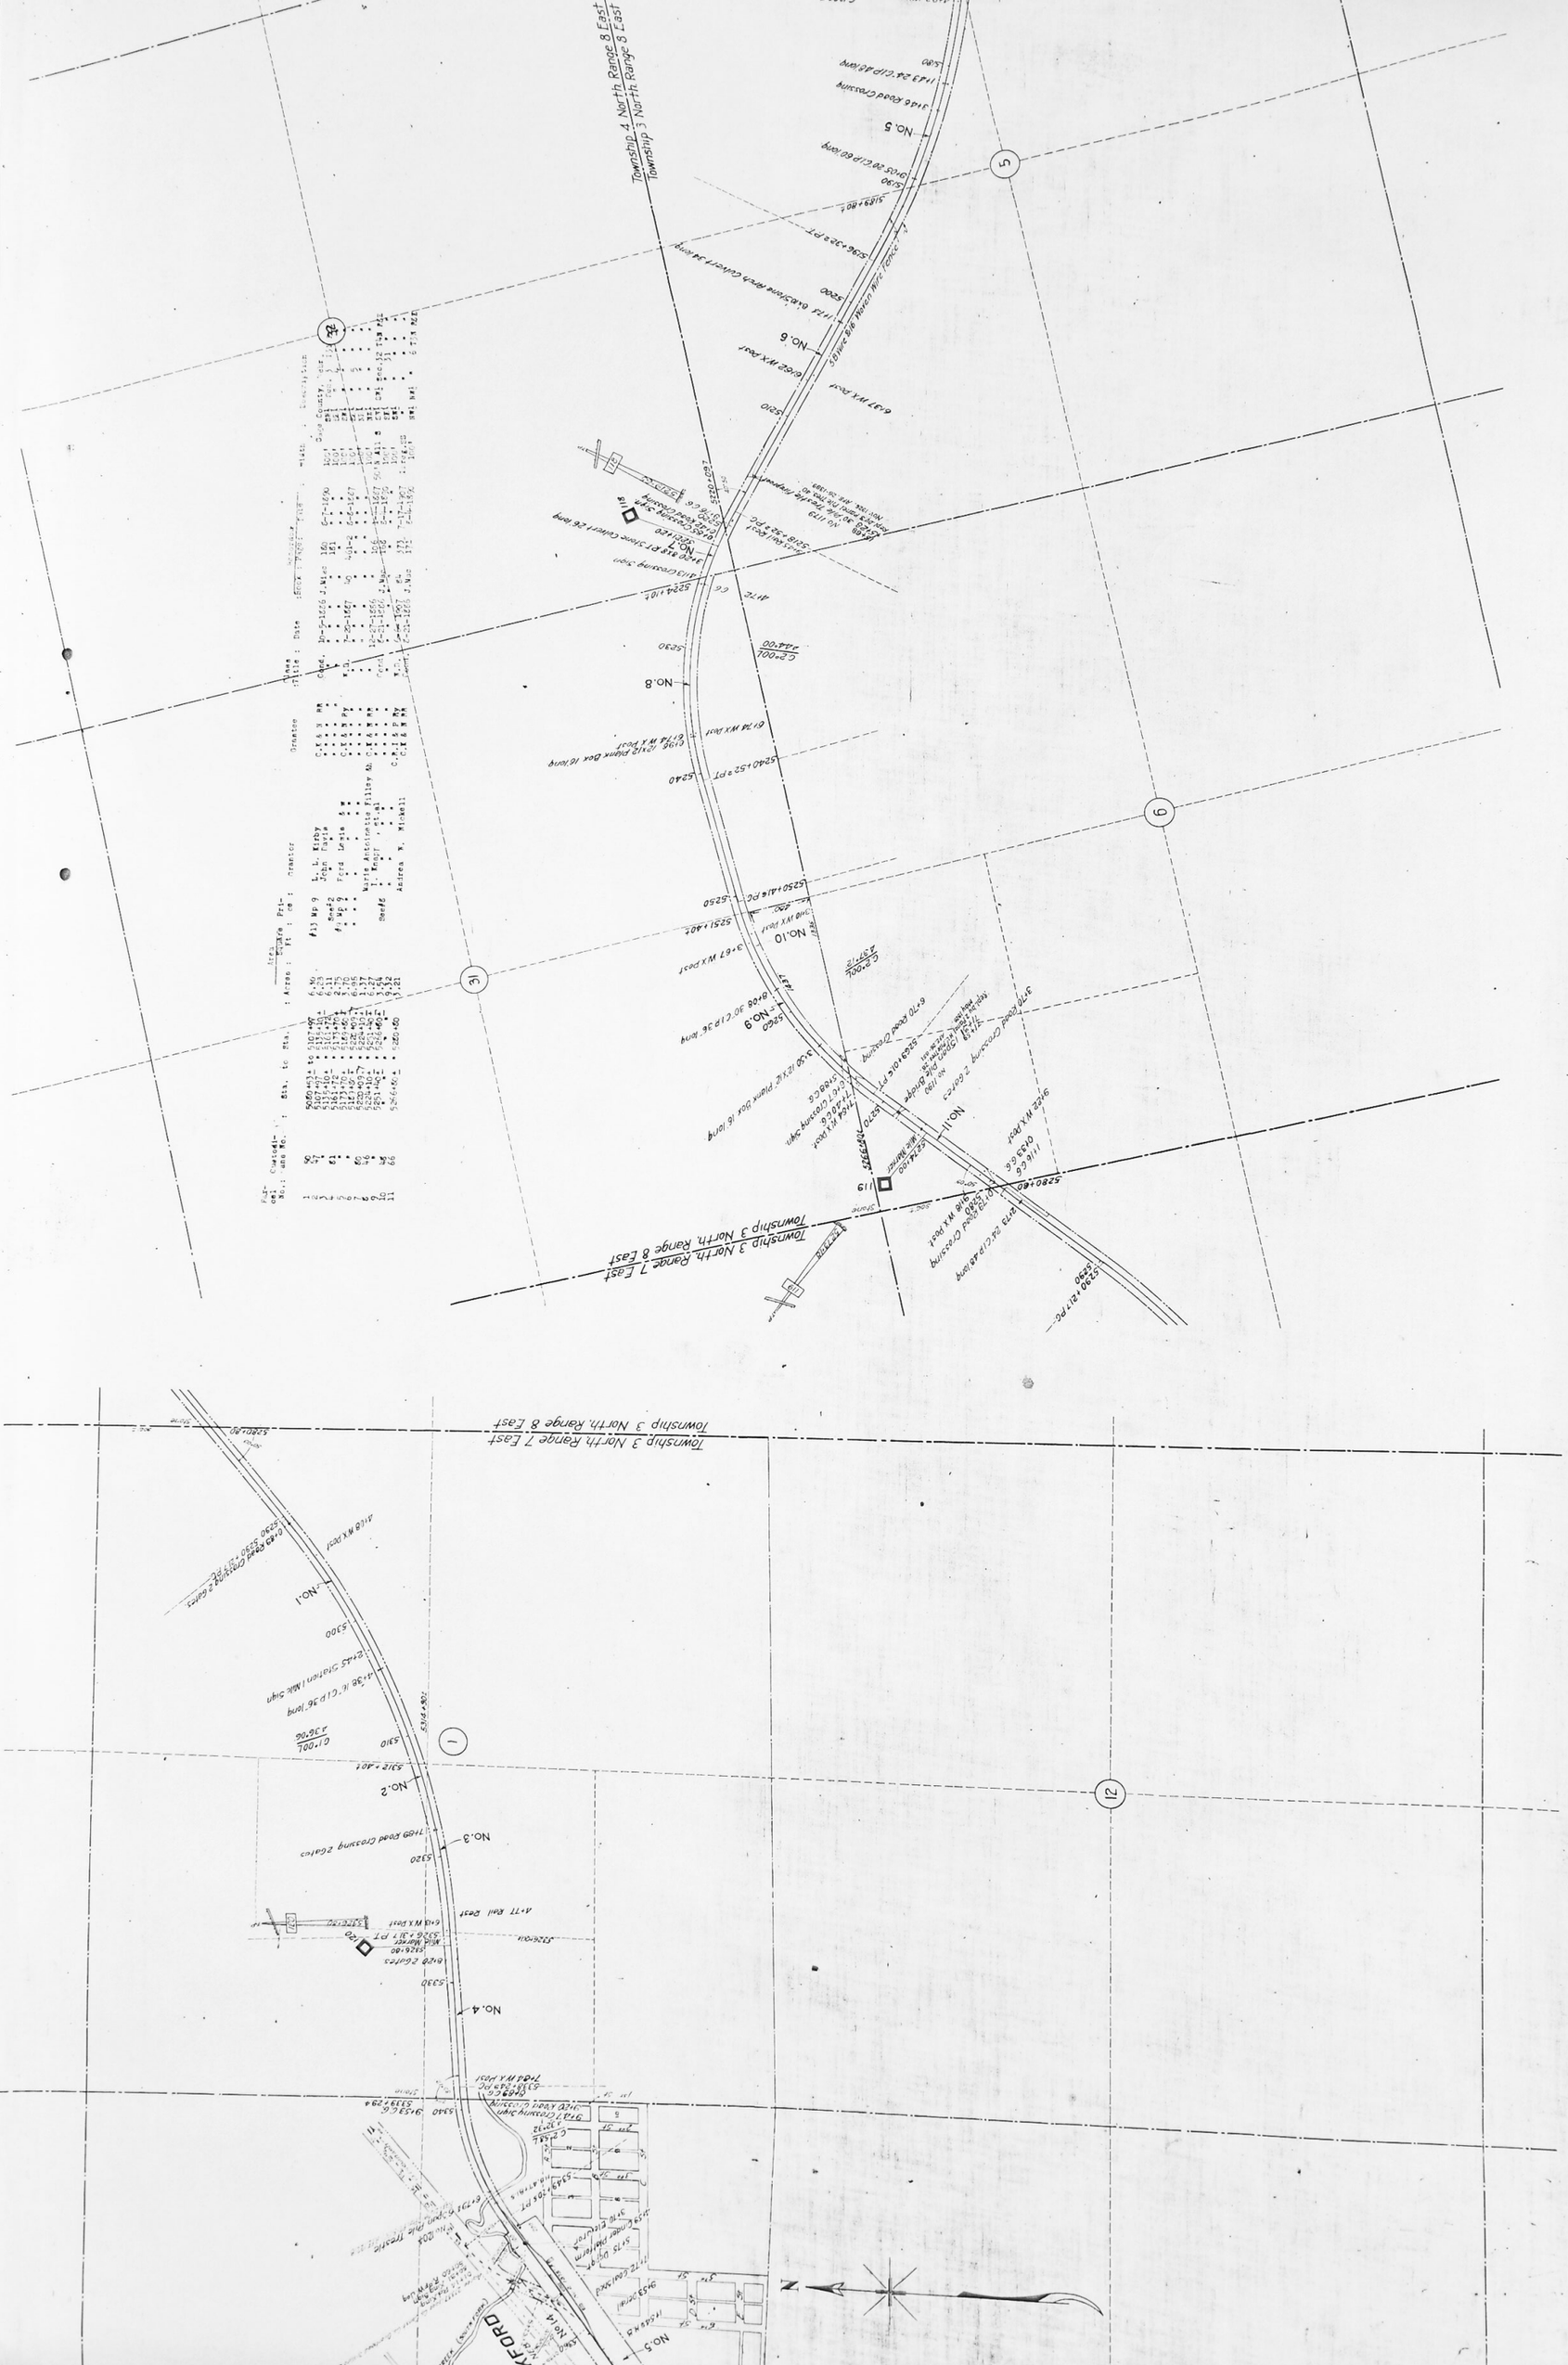
Township 4 North Range 8 East
Township 3 North Range 8 East
Township 3 North Range 7 East
Township 3 North Range 8 East
Township 3 North Range 7 East
Township 3 North Range 8 East
ROCKFORD
NO.1
NO.2
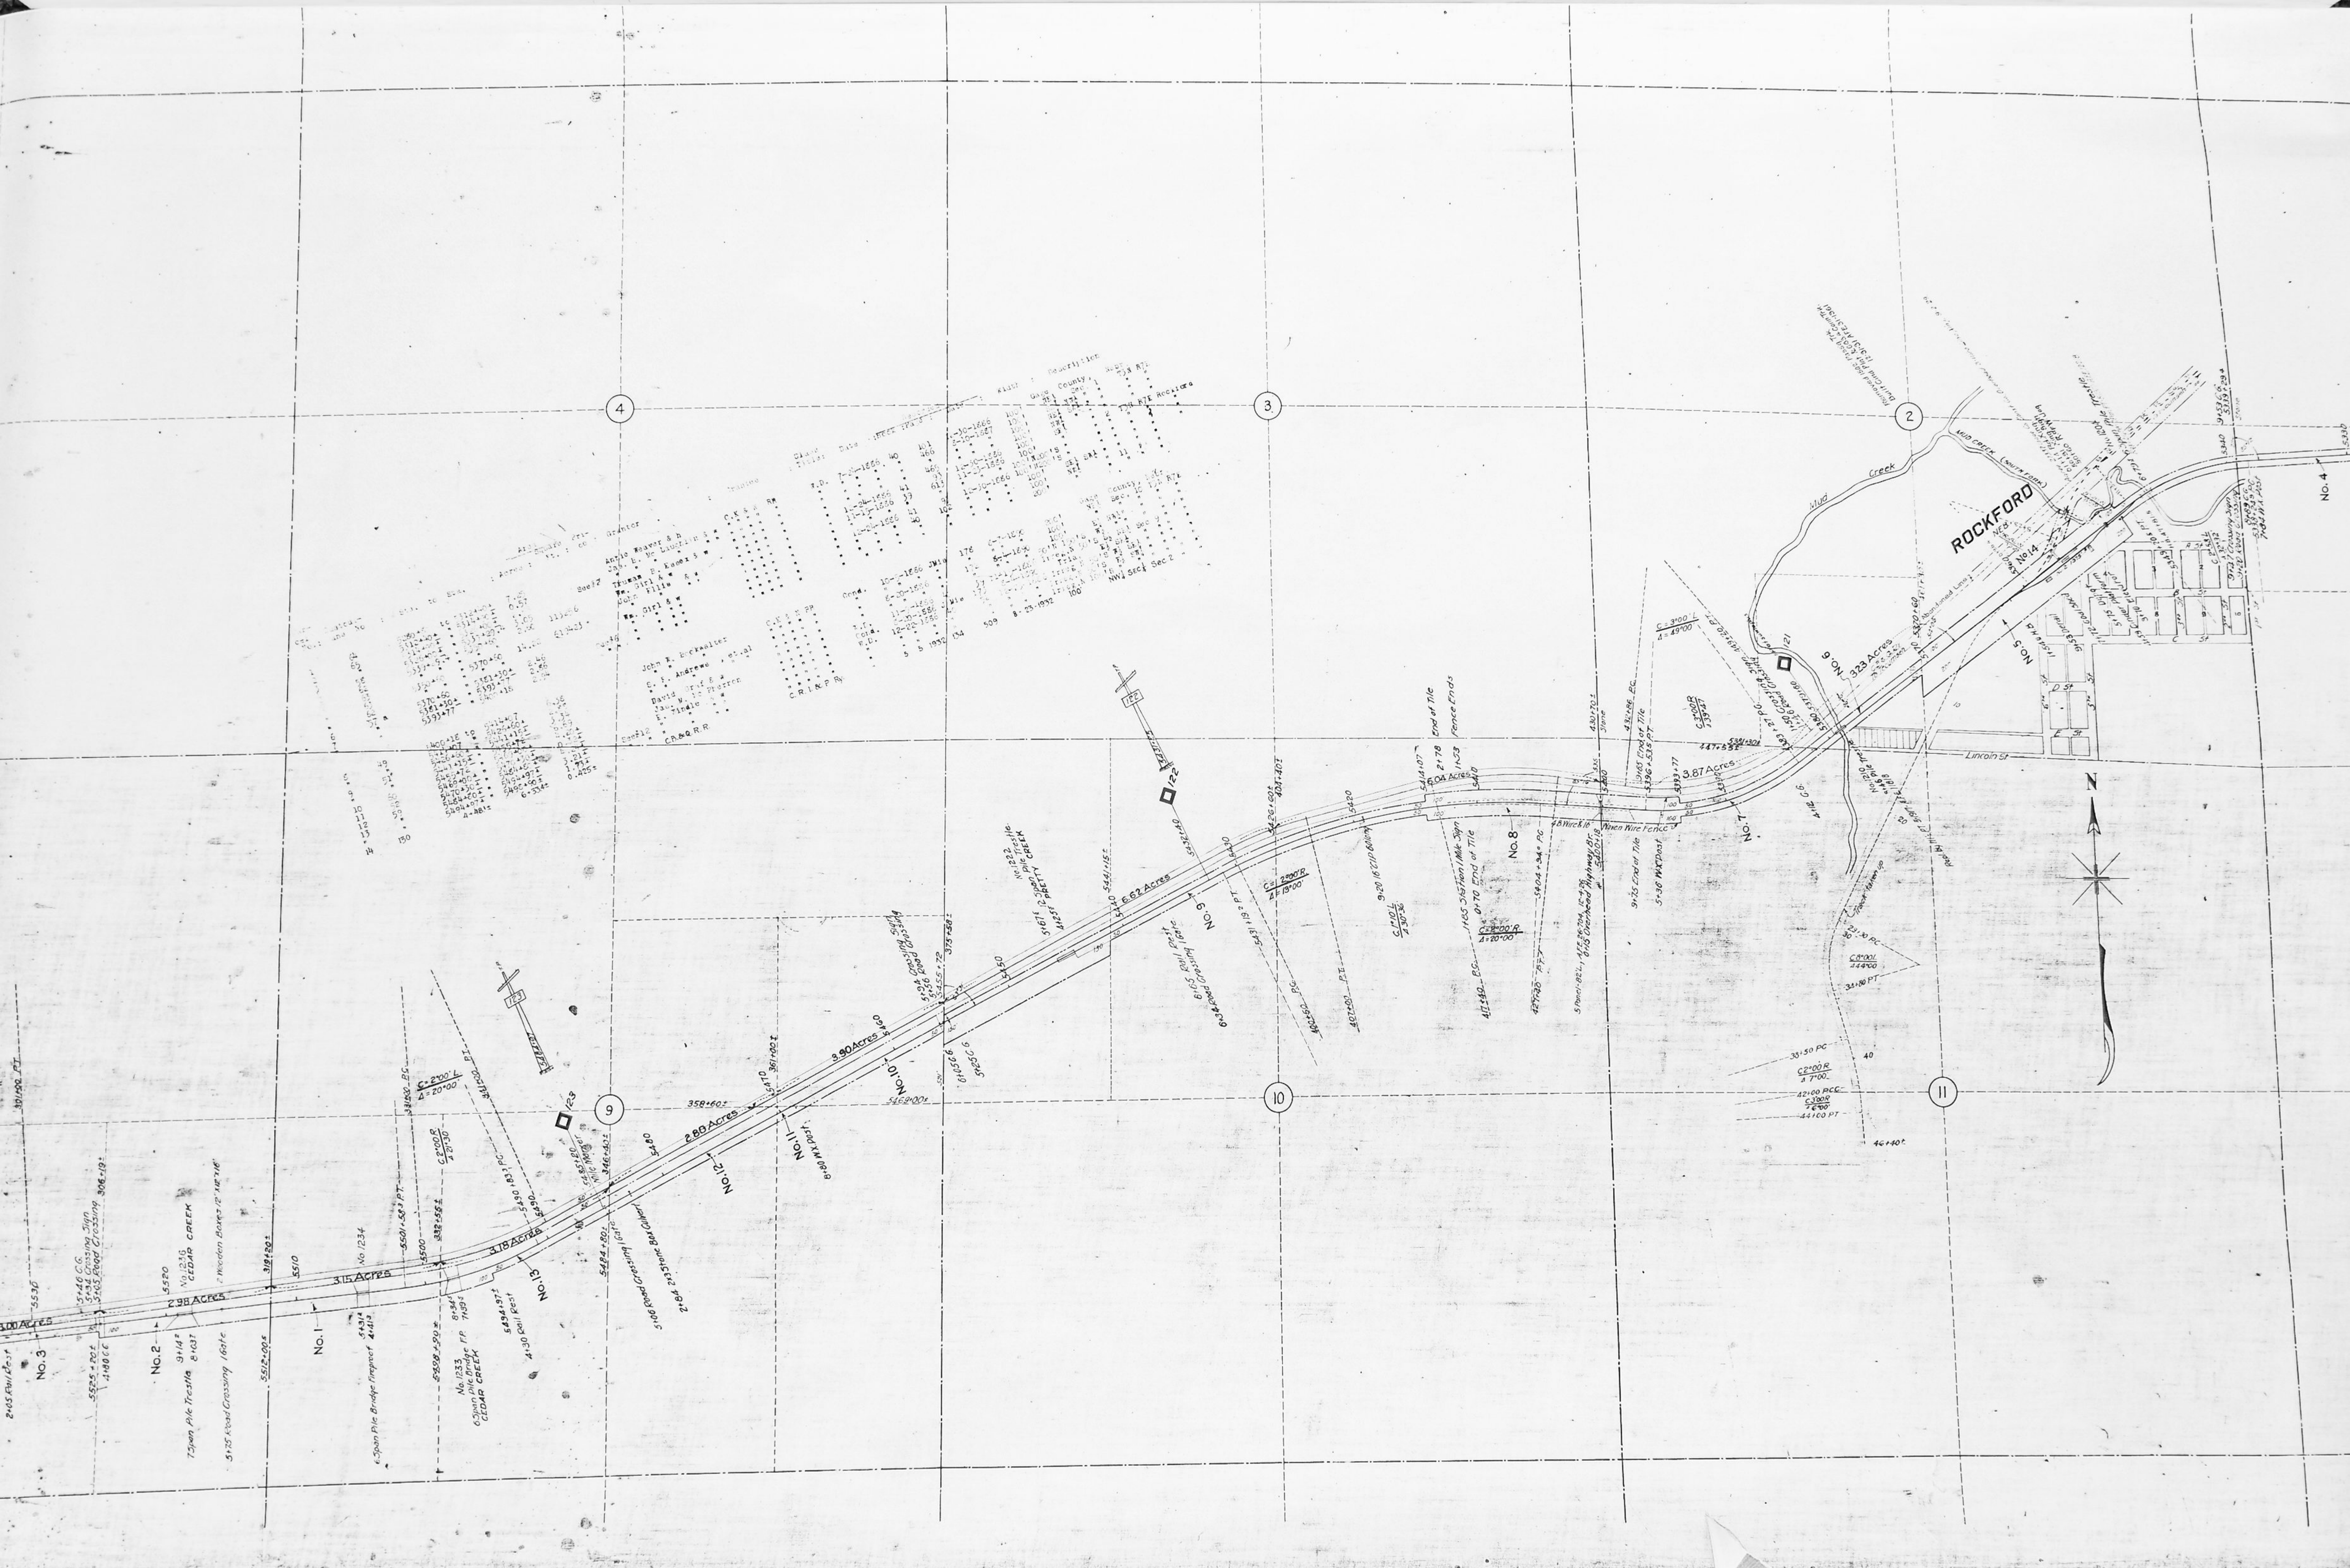

ROCKFORD
NEB.
Mud Creek
MUD CREEK (SOUTH FORK)
Lincoln St
A St
B St
C St
D St
E St
N
Abandoned Line
No. 1
No. 2
No. 3
No. 4
No. 5
No. 6
No. 7
No. 8
No. 9
No. 10
No. 11
No. 12
No. 13
No. 14
3.00 Acres
2.98 Acres
3.15 Acres
3.18 Acres
2.80 Acres
3.90 Acres
6.62 Acres
6.04 Acres
3.87 Acres
323 Acres
No. 1236 CEDAR CREEK
No. 1234
No. 1233 6 Span Pile Bridge F.P. CEDAR CREEK
6 Span Pile Bridge Fireproof
7 Span Pile Trestle
No. 1222 12 Span Pile Trestle PRETTY CREEK
No. 1210 Pile Trestle
2 Wooden Boxes 12" x 12" x 16'
5+25 Road Crossing 1 Gate
5+06 Road Crossing 1 Gate
2+84 2x3 Stone Box Culvert
4+30 Rail Rest
6+34 Road Crossing 1 Gate
6+65 Rail Rest
9+20 16" C.I.P. 60 long
1+85 Station 1 Mile Sign
0+70 End of Tile
End of Tile
Fence Ends
48 Wire & 16"
Woven Wire Fence
9+75 End of Tile
5+36 W.X. Post
8+80 W.X. Post
Mile Marker
5+46 C.G.
5+34 Crossing Sign
5+05 Road Crossing
5 Panel-82' L, A.F.E. 26-704, 12-4-26
0+15 Overhead Highway Br.
5400+18
C = 2°00' L
Δ = 20°00'
C 2°00' R
Δ 21°30'
C = 2°00' R
Δ = 13°00'
C 1°10' L
Δ 30°36'
C = 8°00' R
Δ = 20°00'
C = 3°00' L
Δ = 49°00'
C 3°00' R
Δ 39°47'
C 8°00' L
Δ 44°00'
C 2°00' R
Δ 7°00'
C 3°00' R
Δ 6°00'
Track taken up
23+30 PC
34+80 PT
38+50 PC
42+00 PCC
44+00 PT
46+40±
Grantor
Grantee
Annie Weaver & h
Jas. B. Mc Laughlin & w
Truman B. Essex & w
Wm. Girl & w
John Ellis & w
John W. Bookwalter
S. S. Andrews, et.al
David Graf & w
Jas. W. Mc Pherron
E. Tindle
C.K. & N. RR
C.R.I. & P. Ry.
C.B. & Q. R.R.
W.D.
Cond.
Gage County, Nebr.
T3N R7E
NW¼ Sec 1 Sec 2
8-23-1932

Township 3 North Range 6 East
Township 3 North Range 7 East
CHICAGO BURLINGTON AND QUINCY RAILWAY
BIG BLUE RIVER
BEAR CREEK
ELM CREEK
CEDAR CREEK
UNION PACIFIC RAILWAY To Marysville
3.50 Acres
3.51 Acres
3.90 Acres
0.84 Acres
2.21 Acres
2.77 Acres
3.36 Acres
3.04 Acres
2.98 Acres
3.00 Acres
No.1
No.2
No.3
No.4
No.5
No.6
No.7
No.8
No.9
No.10
No.11
No.12
No.13
No.14
EQUATION 131+00 = 130+85
Crossing EQUATION 179+00 = 178+84.6
No 1275 5 Span Pile Trestle
No 1260 4 Span Pile Trestle & 44' Deck Girder
No.1256 6 Span Pile Trestle 82' long
No.1245 9 Span Pile Trestle
Br. No.1248
2 Panel Pile Trestle 28'L, A.F.E.24-1067, 3-5-25
3+90 12"x18" Plank Box 16' long
3+68 Road Crossing
3+50 Crossing Sign
2+58 Rail Rest
4B Wire & 16' Worep Wire Fence
4+68 Road Crossing / Gate
4+65 Fence Ends
1+50 Fence Begins
3+80 Road Crossing 2 Plank Boxes / Gate
2+05 Rail Rest
C = 1°00' L Δ = 13°00'
C = 2°00' R Δ = 18°40'
C = 3°00' R Δ = 24°00'
C = 2°00' L Δ = 29°00'
A.F.E. 33-532 Oct. 2, 1933
Purchase of C.B.&Q. Right of Way
Total 28.83 Acres

Township 4 North Range 6 East
Township 3 North Range 6 East
BEATRICE
NEB
INCORPORATED
LAND MAP - INDEX 568
BIG BLUE RIVER
EQUATION
No. 1
No. 2
No. 3
No. 4
No. 5
No. 6
No. 7
No. 8
No. 9
No. 10
No. 11
No. 12
No. 14
3.51 Acres
3.60 Acres
1.73 Acres
1.78 Acres
1.87 Acres
1.18 Acres
2.08 Acres
Abandoned Line
Coldwell
Market St
Bell St
Fifth St
Court St
Perkins
Cty Limits
Grantor
Grantee
Sec#1 J. B. Morris
Sec#3 Sam Irvin & W
Sec#5 Henry Rollingsworth
Sec#7 C. F. Buchanan et al
Sec#10 C. B. & C. RR
C. K & N Ry Co.

ROCK ISLAND LINES

Right of Way Map

W. OF STEINAUER TO W. OF BEATRICE, NEB.

Chief Engineer's Office, Chicago, Ill., June, 1915

Scale: 1 inch = 400 feet

INDEX NUMBER 37-5-2.