MAP OF LOUISVILLE CASS CO. NEB.

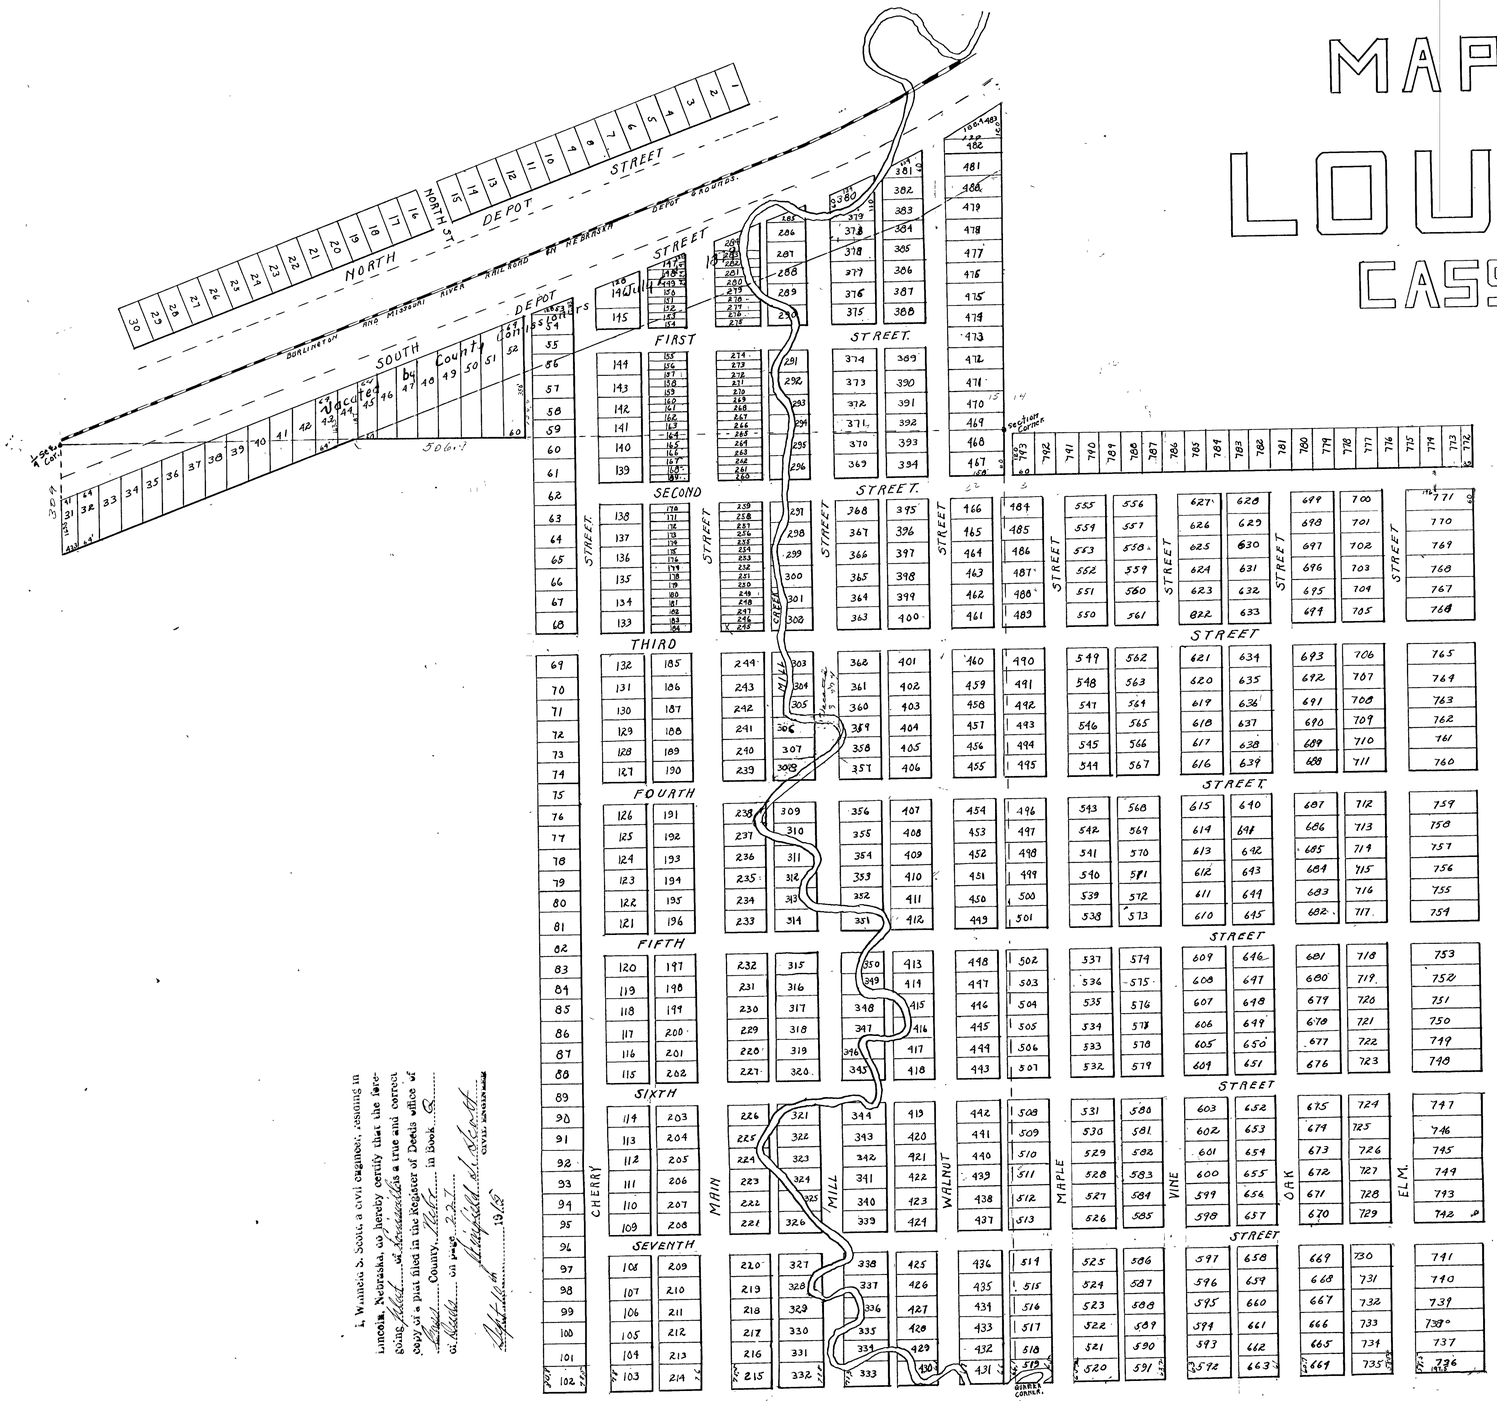

Louisville is situated in the West half of the North West Quarter of Section 23 and the East half of the Northeast Quarter of Sec. 22 And commencing at the North Quarter corner of Sec 22 Thence S. 2289.7 ft. Thence East 20° North 828 ft. Thence West on section line to the place of beginning, being in West half of Northeast quarter of Sec. 22. And commencing at Southeast corner of Sec. 15. Thence North along said sec. line 360 ft thence West 20° South parallel with the R.R. until it intersects the South line of section 15. Thence East along said sec. line to the place of beginning. Also commencing at a point 839 ft. North of ¼ corner on the South line of Sec. 15. Thence East 20° North 660 ft. Thence West 20° South parallel with the R.R. 160 ft thence North 20° West 180 ft. Thence South 20° East 180 ft. Thence East 20° North 1200 ft. to the place of beginning. being situated in Sec. 15. All in Township 12 North of Range 11 East of the 6TH P.M. Cass County Neb. Ordinary lots are 60 ft. by 120 ft. Business lots are 24 ft. by 120 ft. All other lots as marked on the plat. All streets except Main and First Streets are 60 ft. wide. Main and First Streets are 80 ft. wide. All alleys are 20 ft. wide.

I, M. Willsie do hereby certify that I have accurately surveyed and staked off the Town of Louisville Cass County Nebraska of which the annexed Plat and Description is correctly described.

M. Willsie. Surveyor.

We the undersigned do hereby certify that we are the present owners of the land on which the Town of Louisville is situated as shown by this plat, lying in Cass County Nebraska, and we do hereby set apart and dedicate to the use of the public all streets and alleys as shown by this plat, except so much of said streets and alleys as may be required for the use of the Burlington and Missouri River Railroad Company in Nebraska.

Signed this 8TH day of June A.D. 1870.

J. T. A. Hoover.
Effy her X mark Hoover.

In presence of
M. Willsie.

State of Nebraska } ss.
Saunders County }

On this day of June A.D. 1870 before me a notary public duly commissioned and qualified for and residing in said County personally came J. T. A. Hoover and Effy Hoover to me known to be the identical persons whose names are affixed to the foregoing conveyance as grantors and acknowledged the instrument to be their voluntary act and deed.

Witness my hand and Notarial seal the day and year last above written.

M. Willsie.
Notary Public.

(Seal)

Filed for Record
March 1st A.D. 1872
At 9 o'clock P.M.

STATE OF NEBRASKA }
County of Cass } ss
I, A. J. Snyder Register of Deeds of Cass County Nebraska, do hereby certify that the foregoing is a true and correct copy of a plat filed in this office on the 1st day of March 1872 and filed in Book Q of Miscl. Records, Page 227
Witness my hand and Official Seal this 2nd day of Sept 1878
A. J. Snyder
Register of Deeds.

I, Warren S. Scott a civil engineer, residing in Lincoln, Nebraska, do hereby certify that the foregoing Plat is a true and correct copy of a plat filed in the Register of Deeds office of Cass County, Neb. in Book Q in page 227.
Witnessed my hand this 19th day of Sept 1878
Warren S. Scott
CIVIL ENGINEER