ALLEN
DIXON CO., NEBR.
SCALE 1"=100'
OFFICE OF ASST. CHIEF ENGINEER, C.B.&Q.R.R.,
LINCOLN, NEBR., SEPT. 4, 1930.
STATION USED FOR MILEAGE 1412+45.
SEC.9, T.28 N., R.5 E.
H.D.P.
O-25
Correct to Oct. 23, 1929, C.F.S.
" " June 14, 1934, W.T.
May 21, 1935 W.T.
N
FIRST
ST.
SECOND
ST.
ASH
ST.
GROVE
ST.
CLARK
ST.
HARRISON
ST.
To Sioux City
O'NEILL
SW¼ NE¼ SEC. 9
NW¼ SE¼ SEC. 9
SW¼ NW¼ SEC. 10
STANDARD OIL CO.
Oil Plant
SINCLAIR OIL CO.
Oil Plant
STOCK YARDS
DEPOT
Corporate Limit
Tangent Produced
Highway Bridge
26

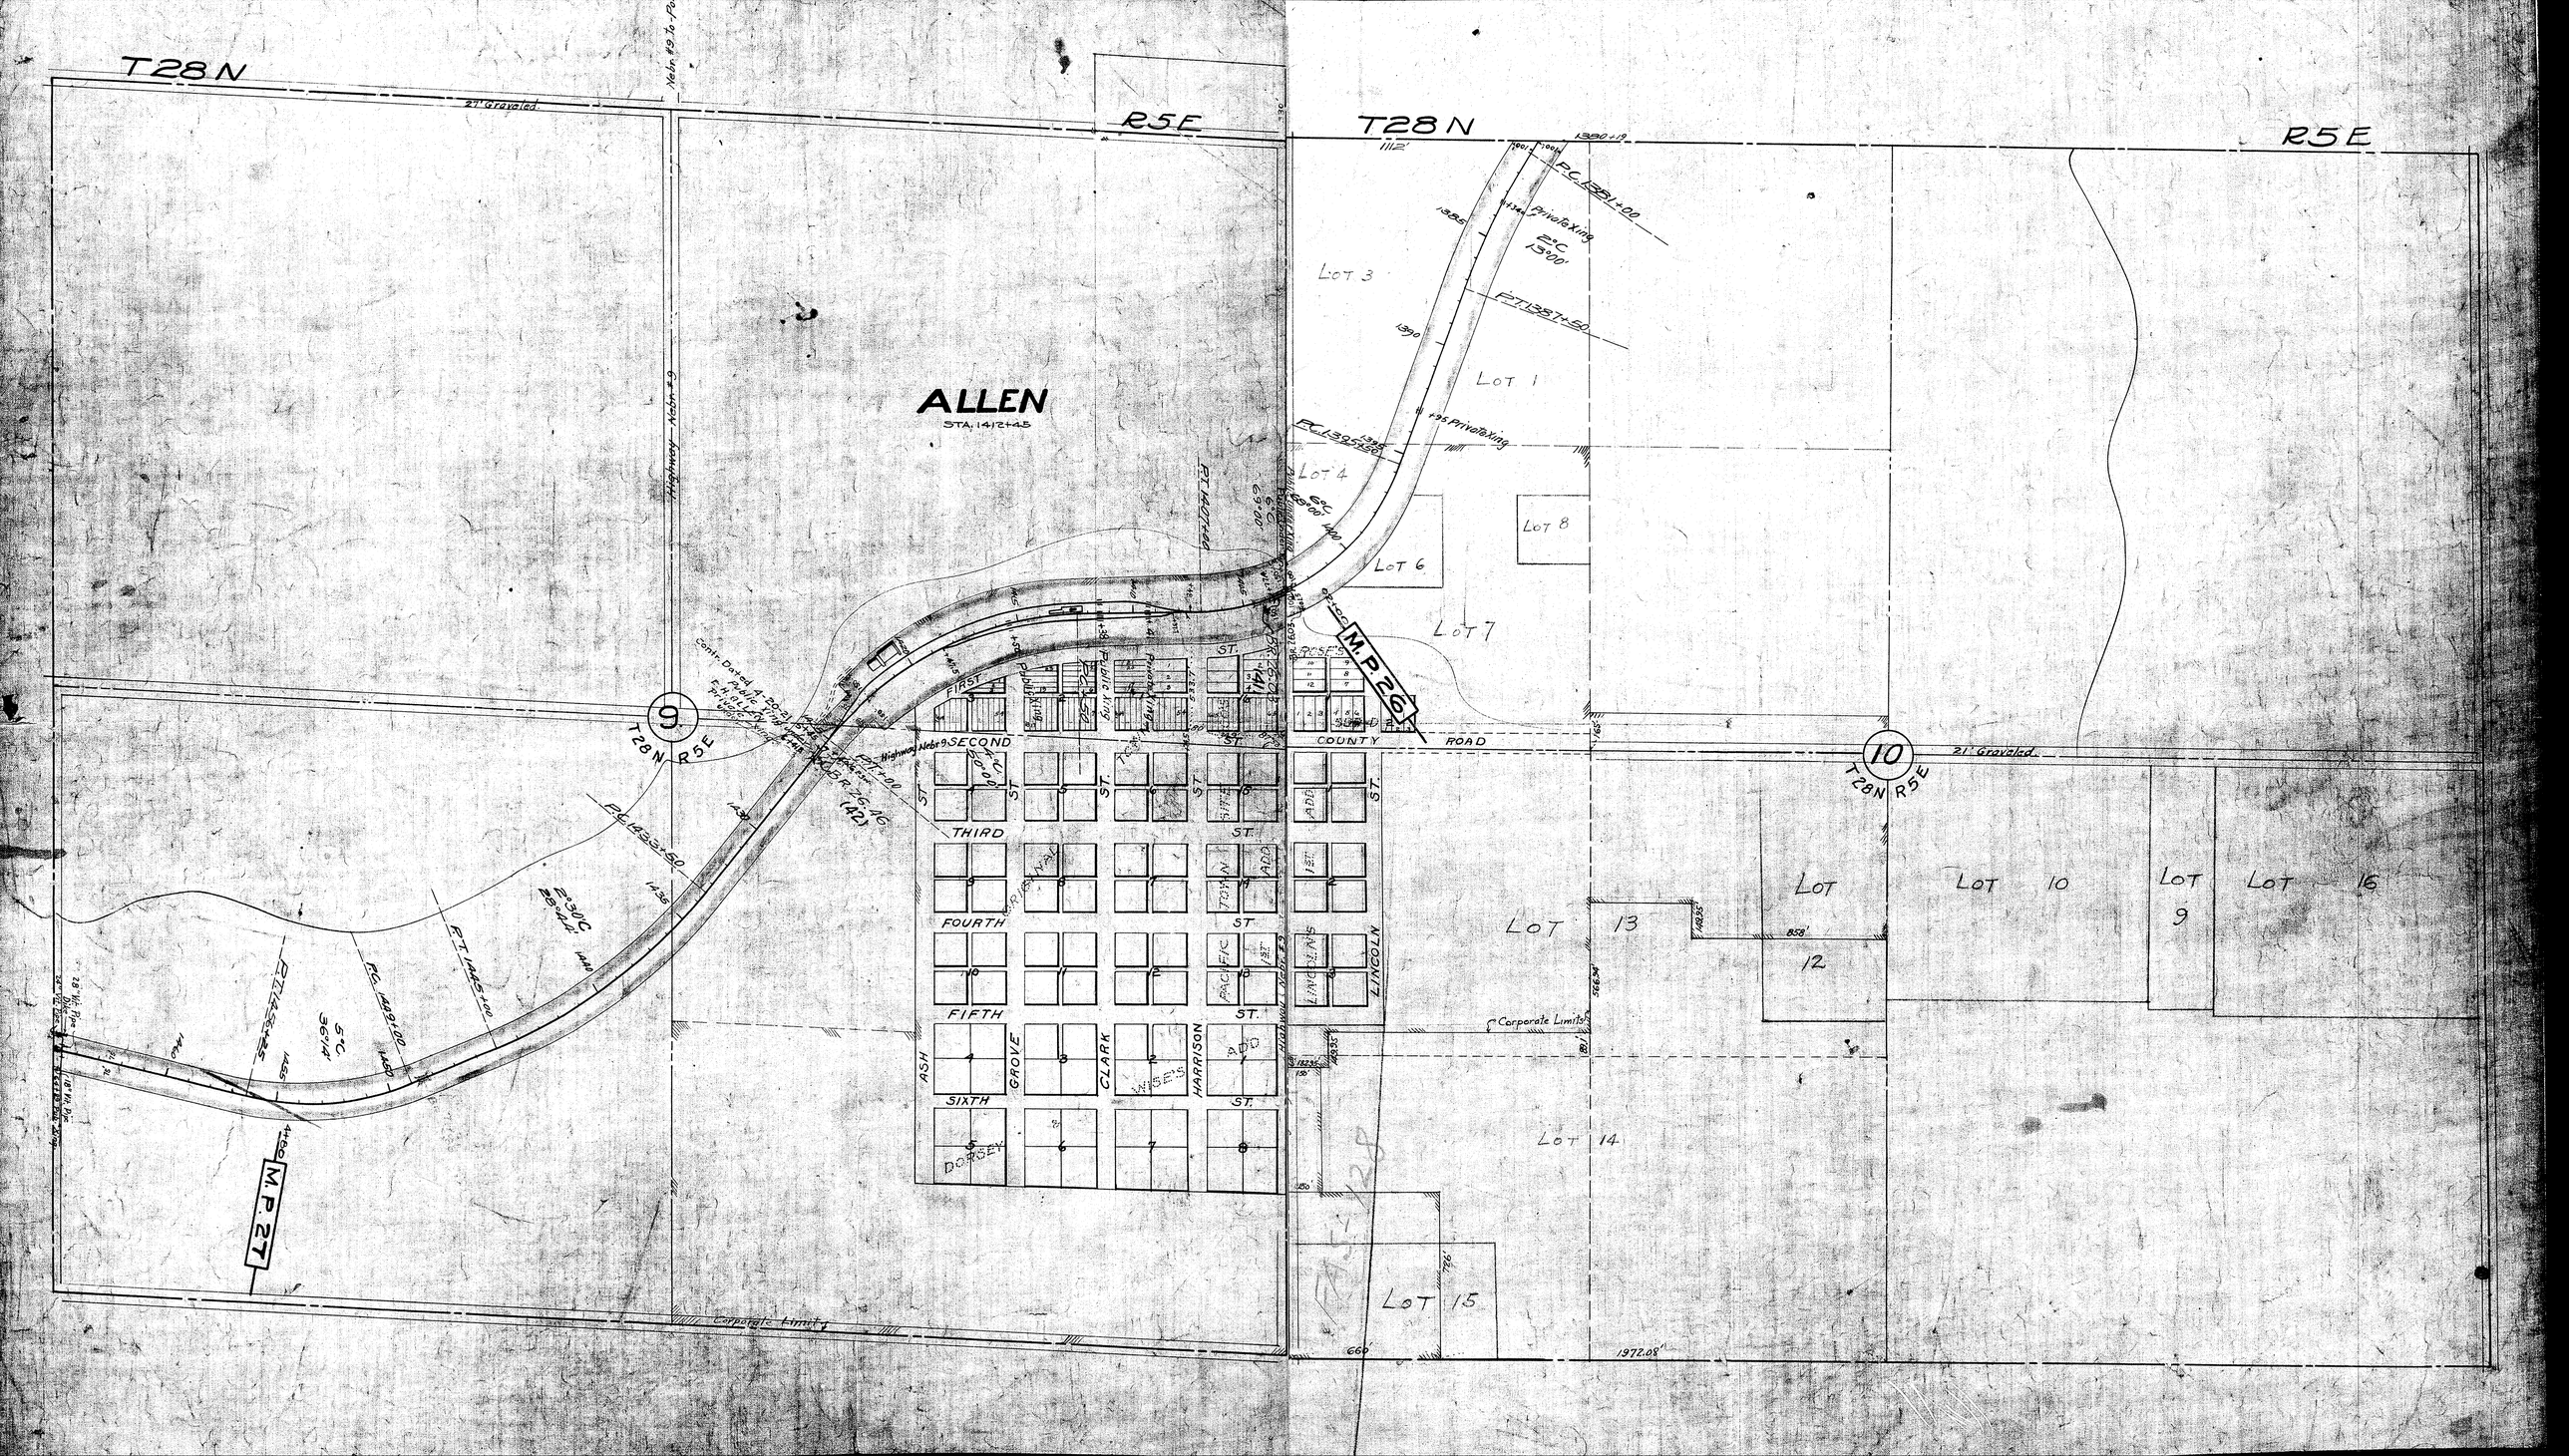

T28N
R5E
T28N
R5E
ALLEN
STA. 1412+45
Highway Nebr. #9
Nebr. #9 To Po
21' Graveled
Lot 3
Lot 1
Lot 4
Lot 6
Lot 7
Lot 8
Lot 13
Lot 12
Lot 10
Lot 9
Lot 16
Lot 14
Lot 15
M.P. 26
M.P. 27
9
10
T28N R5E
T28N R5E
SECOND
COUNTY ROAD
FIRST
THIRD
FOURTH
FIFTH
SIXTH
ST.
ASH
GROVE
CLARK
HARRISON
LINCOLN
DORSEY
Corporate Limits
Corporate Limit
Highway Nebr. 9
P.C. 1381+00
P.T. 1387+50
P.C. 1395+50
P.C. 1433+50
P.T. 1445+00
P.C. 1449+00
P.T. 1456+25
2°30'C
28°44'
5°C
36°14'
1972.08'