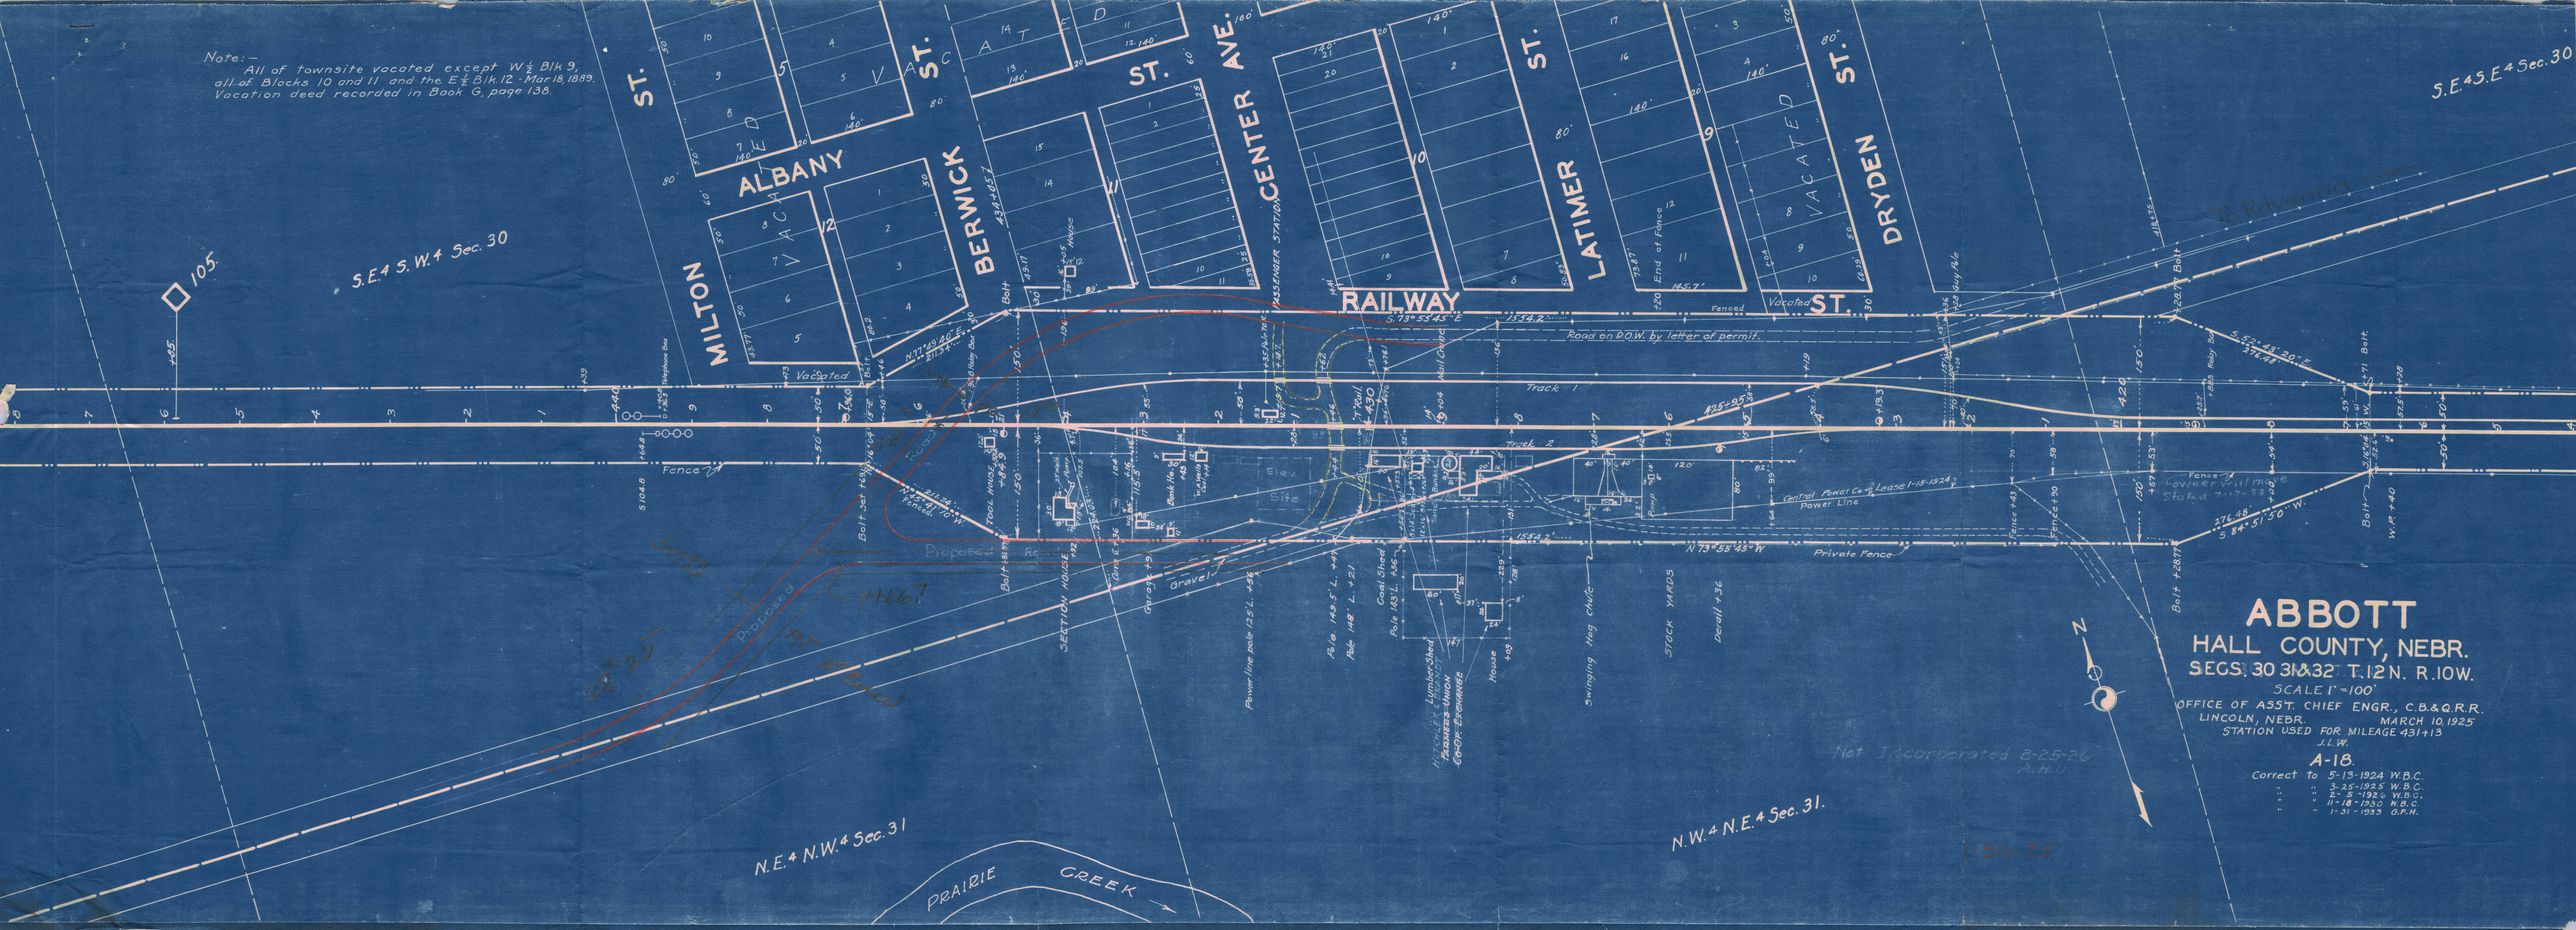

Note:-
All of townsite vacated except W½ Blk 9, all of Blocks 10 and 11 and the E½ Blk 12 - Mar 18, 1889.
Vacation deed recorded in Book G, page 138.
MILTON ST.
ALBANY ST.
BERWICK ST.
CENTER AVE.
LATIMER ST.
DRYDEN ST.
RAILWAY ST.
VACATED
S.E.4 S.W.4 Sec. 30
S.E.4 S.E.4 Sec. 30
N.E.4 N.W.4 Sec. 31
N.W.4 N.E.4 Sec. 31.
PRAIRIE CREEK
Road on R.O.W. by letter of permit.
Track 1
Track 2
Elev. Site
Proposed Road
Gravel
Private Fence
Power Line
Central Power Co. Lease 1-15-1924
Not Incorporated 2-25-26 A.H.U.
ABBOTT
HALL COUNTY, NEBR.
SECS. 30 31 & 32 T. 12 N. R. 10 W.
SCALE 1" = 100'
OFFICE OF ASST. CHIEF ENGR., C.B.&Q.R.R.
LINCOLN, NEBR. MARCH 10, 1925
STATION USED FOR MILEAGE 431+13
J.L.W.
A-18.
Correct to 5-13-1924 W.B.C.
" " 3-25-1925 W.B.C.
" " 2-5-1926 W.B.C.
" " 11-18-1930 W.B.C.
" " 1-31-1933 G.F.H.