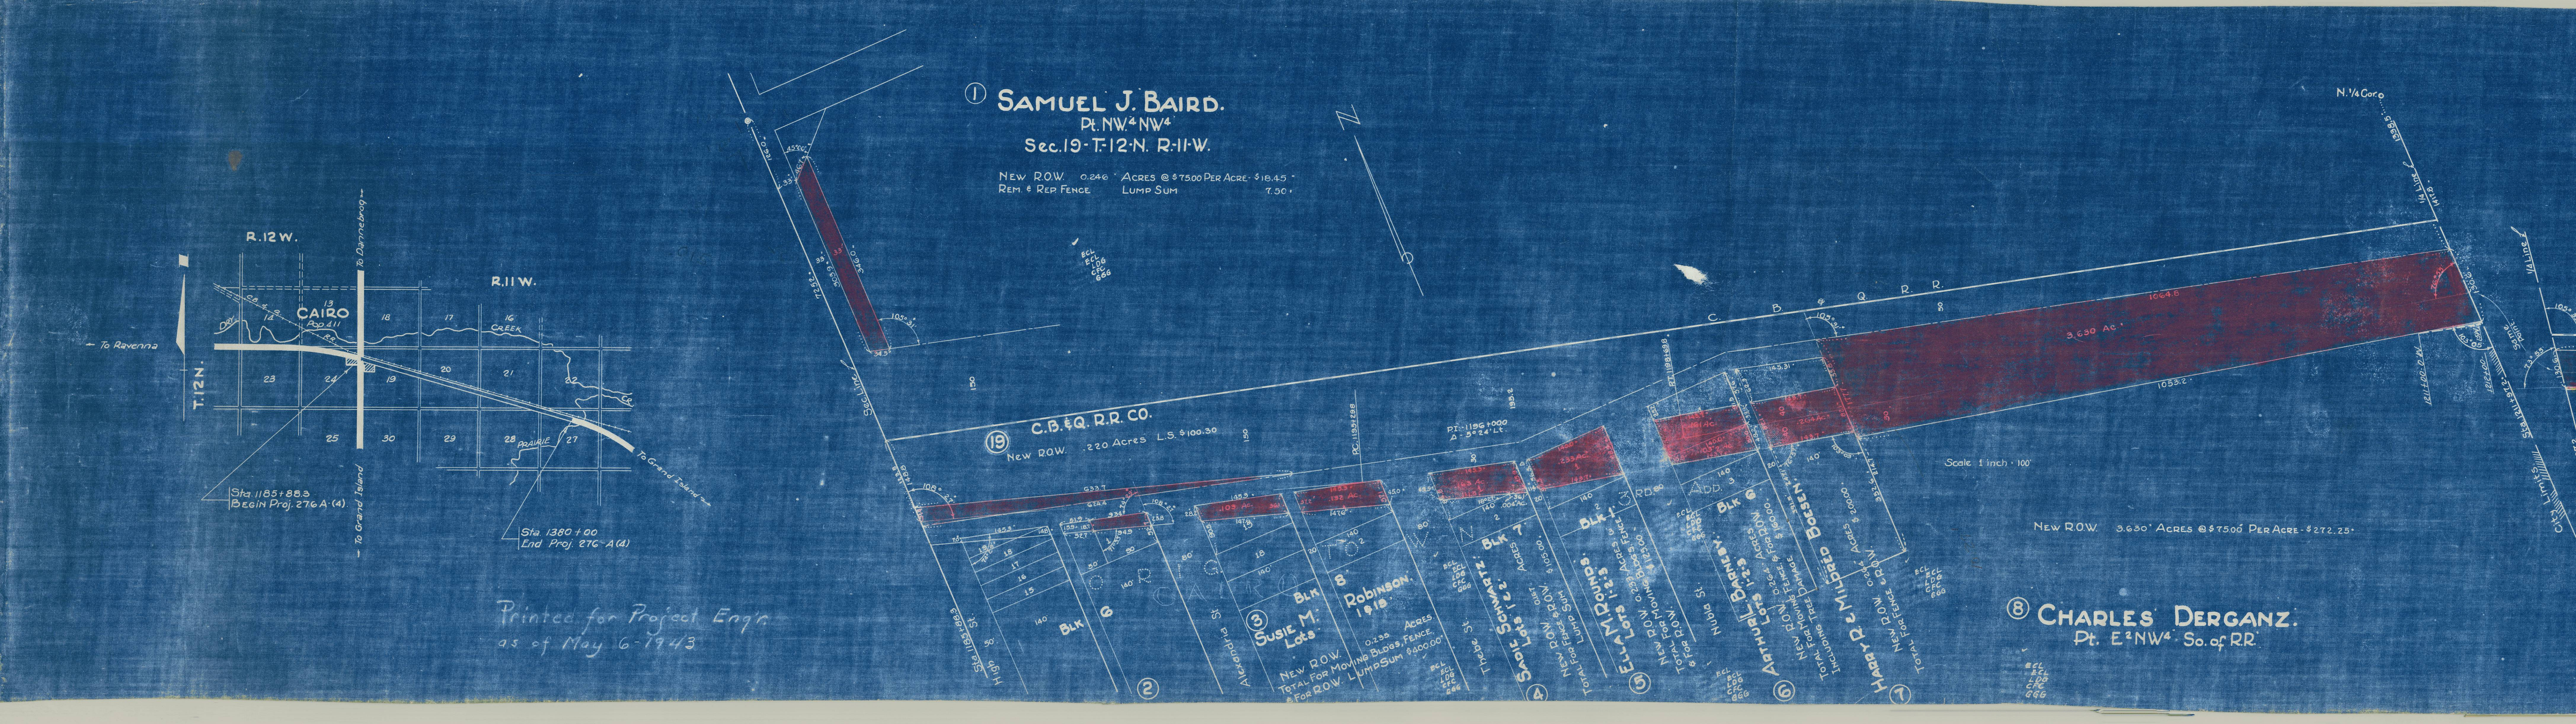

① SAMUEL J. BAIRD.
Pt. NW¼ NW¼
Sec. 19 - T-12-N. R-11-W.
New R.O.W. 0.246 Acres @ $75.00 Per Acre - $18.45
Rem & Rep Fence Lump Sum 7.50
R.12 W.
R.11 W.
T.12 N.
CAIRO
To Ravenna
To Dannebrog
To Grand Island
CREEK
PRAIRIE
Sta 1185+88.3
Begin Proj. 276 A (4)
Sta 1380+00
End Proj. 276-A (4)
To Grand Island
C. B. & Q. R. R.
⑲ C.B.&Q. R.R. CO.
New R.O.W. .220 Acres L.S. $100.30
BLK 6
BLK 8
BLK 7
BLK 1
BLK 6
High St.
Alexandria St.
Thebe St.
Nubia St.
Printed for Project Eng'r
as of May 6-1943
②
③ Susie M. Robinson
Lots 8 1 & 8
New R.O.W. 0.236 Acres
Total For Moving Bldgs, Fence
& For R.O.W. Lump Sum $400.00
④ Sadie Schwartz
Lots 1 & 2
New R.O.W.
Total For Fence & R.O.W. Lump Sum
⑤ Ella M. Rounds
Lots 1-2-3
New R.O.W.
Total For Moving Bldgs & For R.O.W.
⑥ Arthur L. Barnesby
Lots 1-2-3
New R.O.W.
Total For Moving Tree Damage
Including Tree Damage
⑦ Harry E. & Mildred Boesen
New R.O.W.
Total For Fence & R.O.W.
Scale 1 inch = 100'
New R.O.W. 3.630 Acres @ $75.00 Per Acre - $272.25
⑧ CHARLES DERGANZ.
Pt. E½ NW¼ So. of RR.
N. ¼ Cor.
¼ Line
3.630 Ac.