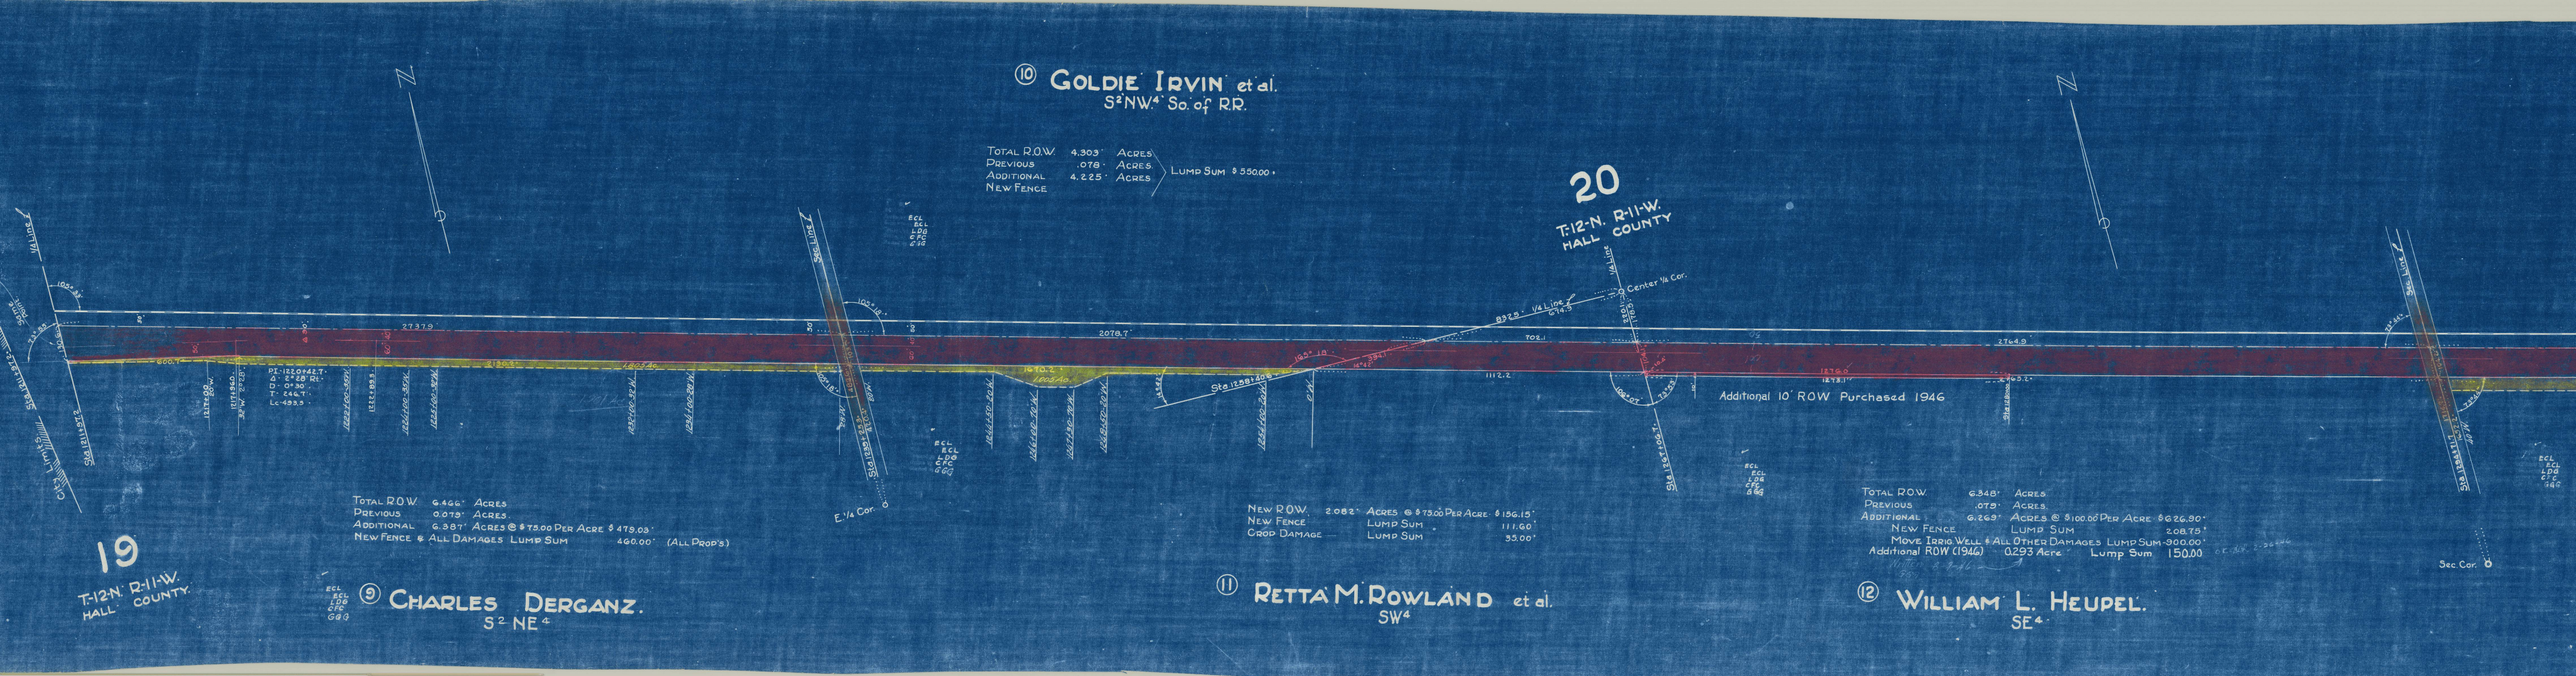

⑩ GOLDIE IRVIN et al.
S²NW⁴ So. of R.R.
TOTAL R.O.W. 4.303 ACRES
PREVIOUS .078 ACRES
ADDITIONAL 4.225 ACRES
NEW FENCE
LUMP SUM $550.00
20
T-12-N. R-11-W.
HALL COUNTY
Center ¼ Cor.
Additional 10' ROW Purchased 1946
19
T-12-N. R-11-W.
HALL COUNTY
TOTAL R.O.W. 6.466 ACRES
PREVIOUS 0.079 ACRES
ADDITIONAL 6.387 ACRES @ $75.00 PER ACRE $479.03
NEW FENCE & ALL DAMAGES LUMP SUM 460.00 (ALL PROP'S)
⑨ CHARLES DERGANZ.
S² NE⁴
NEW R.O.W. 2.082 ACRES @ $75.00 PER ACRE $156.15
NEW FENCE LUMP SUM 111.60
CROP DAMAGE LUMP SUM 35.00
⑪ RETTA M. ROWLAND et al.
SW⁴
TOTAL R.O.W. 6.348 ACRES
PREVIOUS .079 ACRES
ADDITIONAL 6.269 ACRES @ $100.00 PER ACRE $626.90
NEW FENCE LUMP SUM 208.75
MOVE IRRIG. WELL & ALL OTHER DAMAGES LUMP SUM 900.00
Additional ROW (1946) 0.293 Acre Lump Sum 150.00
⑫ WILLIAM L. HEUPEL.
SE⁴
Sec. Cor.
E. ¼ Cor.