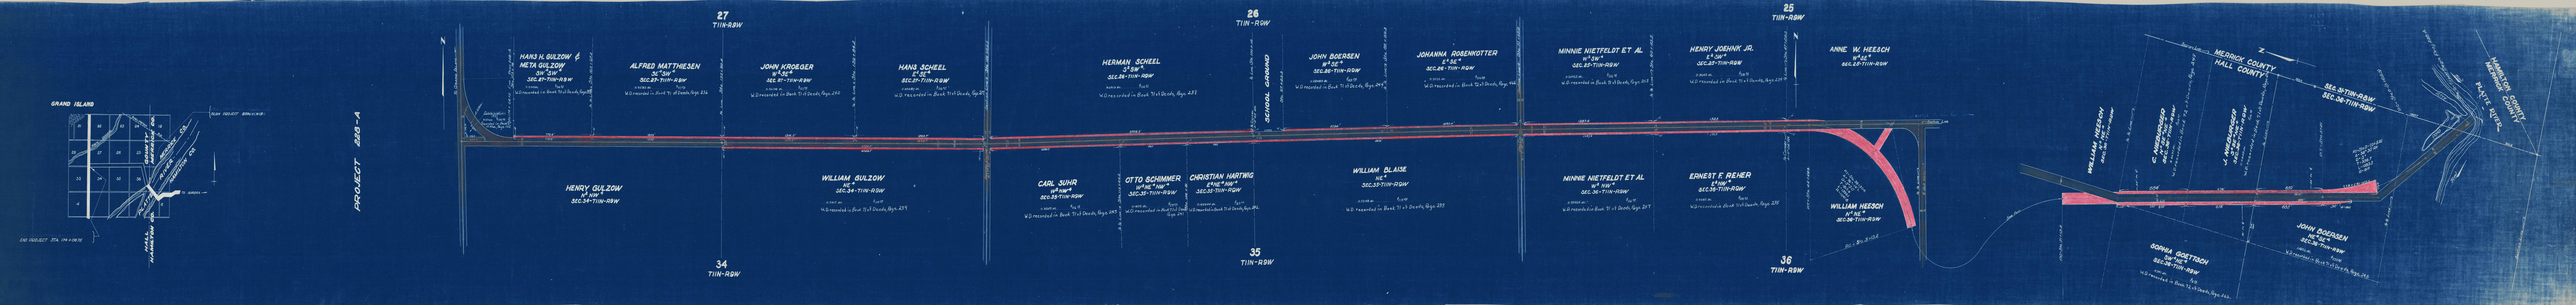
GRAND ISLAND
PROJECT 283-A
END PROJECT STA. 194+08.15
27 T11N-R9W
26 T11N-R9W
25 T11N-R9W
34 T11N-R9W
35 T11N-R9W
36 T11N-R9W
HANS K. GULZOW & META GULZOW
SW SW SEC. 27-T11N-R9W
ALFRED MATTHIESEN
SE SW SEC. 27-T11N-R9W
JOHN KROEGER
W½ SE SEC. 27-T11N-R9W
HANS SCHEEL
E½ SEC. 27-T11N-R9W
HERMAN SCHEEL
S½ SW SEC. 26-T11N-R9W
JOHN BOERSEN
W½ NE SEC. 26-T11N-R9W
JOHANNA ROSENKOTTER
E½ SE SEC. 26-T11N-R9W
MINNIE NIETFELDT ET AL
W½ SW SEC. 25-T11N-R9W
HENRY JOEHNK JR.
W½ NW SEC. 25-T11N-R9W
ANNE W. HEESCH
W½ NE SEC. 25-T11N-R9W
HENRY GULZOW
W½ SEC. 34-T11N-R9W
WILLIAM GULZOW
NE SEC. 34-T11N-R9W
CARL SUHR
W½ NW SEC. 35-T11N-R9W
OTTO SCHIMMER
W½ SW SEC. 35-T11N-R9W
CHRISTIAN HARTING
E½ SW SEC. 35-T11N-R9W
WILLIAM BLAISE
NE SEC. 35-T11N-R9W
MINNIE NIETFELDT ET AL
W½ NW SEC. 36-T11N-R9W
ERNEST F. REHER
E½ NW SEC. 36-T11N-R9W
WILLIAM HEESCH
W½ NE SEC. 36-T11N-R9W
SCHOOL GROUND
MERRICK COUNTY
HALL COUNTY
HAMILTON COUNTY
PLATTE RIVER
WILLIAM MEYER
C. HENNINGER
J. HENNINGER
SEC. 31-T11N-R8W
SEC. 36-T11N-R9W
JOHN DOERSEN
NE SEC. 1-T10N-R9W
SONNIA SCHUTSON
SE SEC. 1-T10N-R9W