STATE OF NEBRASKA
DEPARTMENT of ROADS & IRRIGATION
RIGHT OF WAY
STRIP MAP
PROJECT — S-505 (2)

LEGEND

Right of Way
Old Road
Borrow

PAWNEE CITY - DU BOIS
PAWNEE COUNTY

V.F.O. SCALE 1" = 200' 1954

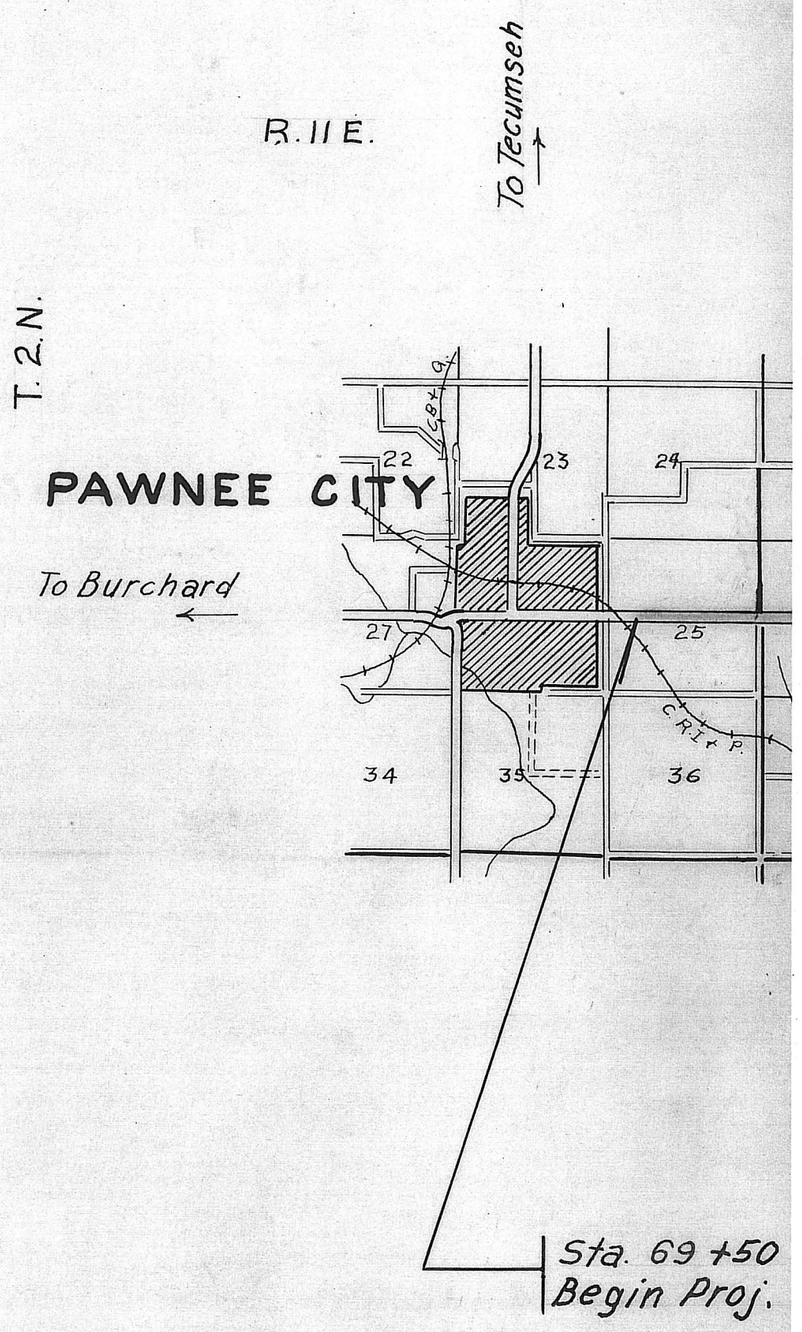

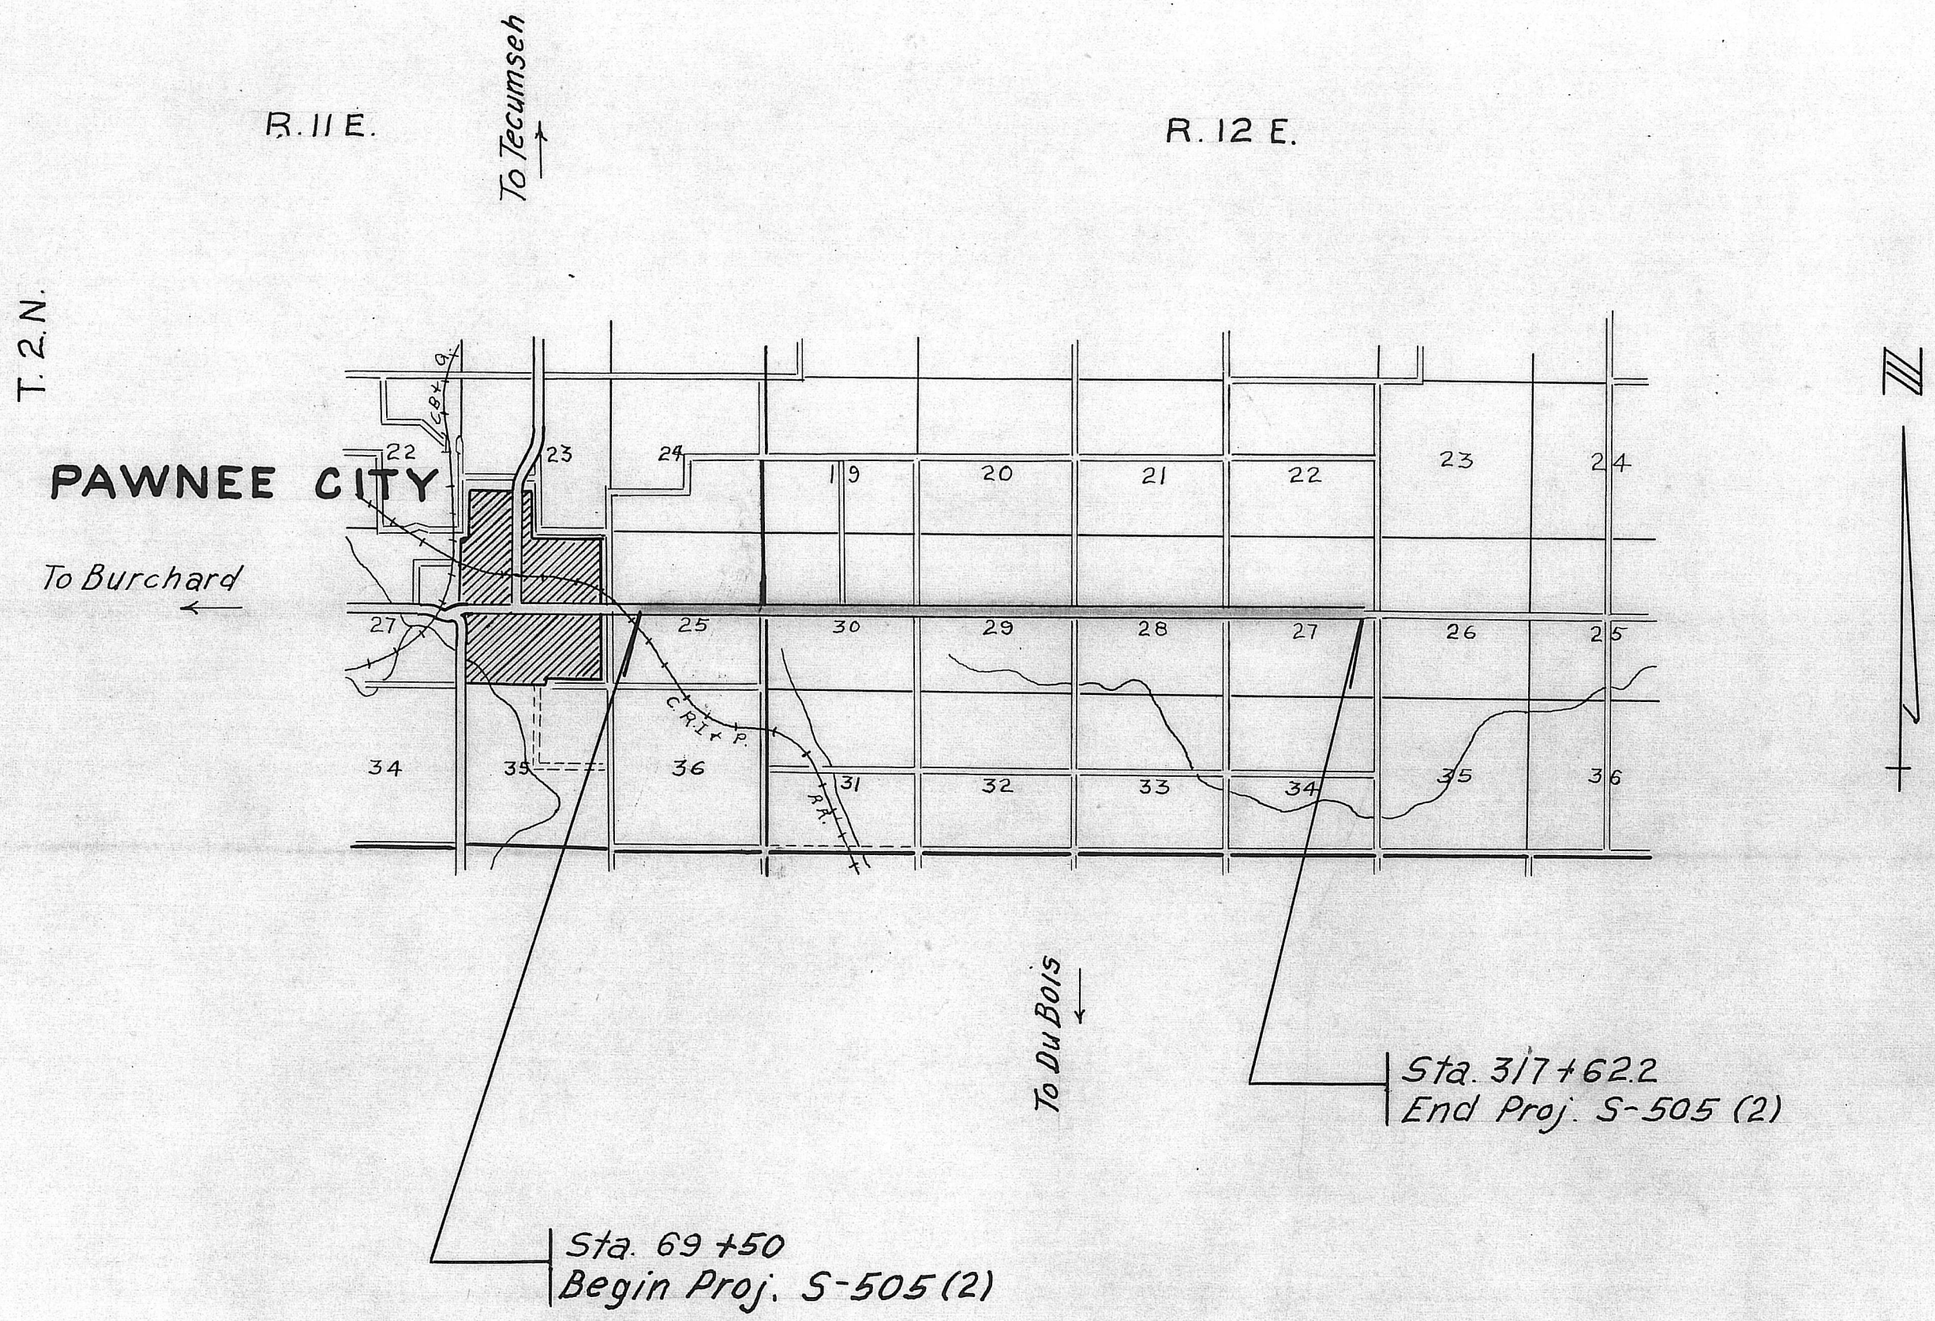

R. 11 E.
To Tecumseh
R. 12 E.
T. 2 N.
PAWNEE CITY
To Burchard
22
23
24
19
20
21
22
23
24
27
25
30
29
28
27
26
25
34
35
36
31
32
33
34
35
36
C.R.I.+P.
R.R.
To Du Bois
Sta. 317+62.2
End Proj. S-505 (2)
Sta. 69+50
Begin Proj. S-505 (2)

Edward C. + Minnie I. Rogers

E½SW¼NW¼ + W½SE¼NW¼

Total	R.O.W.	1.36	Acres		Written 10/21/54 B
Old	"	1.00	"		
Additional	"	0.36	"	@$200.00	$72.00
Moving + Rep'l. Fence			Lump Sum		80.00

Florence E. Lowe Est.

E½SE¼NW¼

Total	R.O.W.	0.66	Acres		Written 11/8/54 B
Old	"	0.50	"		
Additional	"	0.16	"	@$200.00	$32.00
New Fence	40 Rd		Lump Sum		80.00

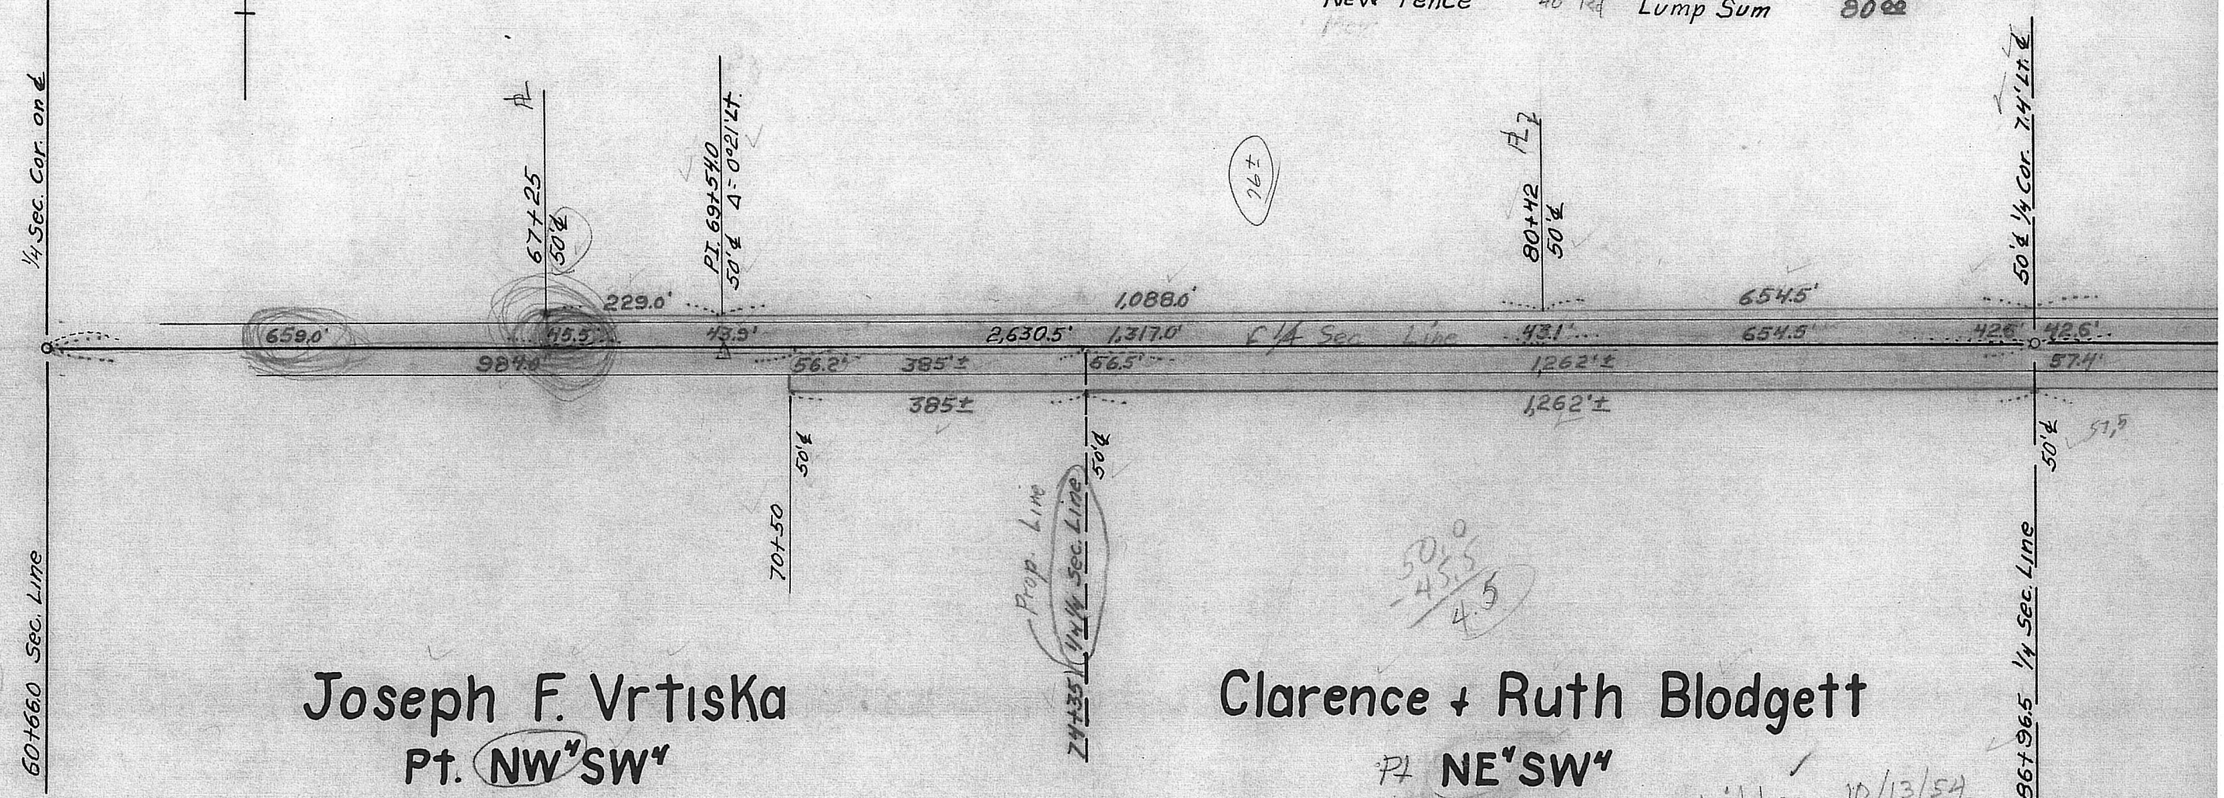

Joseph F. Vrtiska

Pt. NW¼SW¼

Total	R.O.W.	0.50	Acres		Written 10/21/54 B
Old	"	0.29	"		
Additional	"	0.21	"	@$200.00	$42.00
Moving + Rep'l. Fence			Lump Sum		20.00

Clarence + Ruth Blodgett

Pt NE¼SW¼

Total	R.O.W.	1.65	Acres		Written 10/13/54 B
Old	"	0.96	"		
Additional	"	0.69	"	@$200.00	$138.00
Moving + Rep'l. Fence			Lump Sum		80.00
Damage to Cedar Trees			"	"	50.00
Yard Damage + Shelter Belt			"	"	200.00

25

T. 2 N. – R. 11 E.

PAWNEE COUNTY

Est.

en 11/8/54
B

$32.00
80.00

Florence E. Lowe Est.

W½NE¼

Total	R.O.W.	1.30	Acres		
Old	"	1.01	"	Written 11/8/54	
Additional	"	0.29	"	@ $200.00	$58.00 B
Moving + Rep'l. Fence 80 Rd			Lump Sum		80.00

Lewis + Marie Baker

E½NE¼

Total	R.O.W.	1.30	Acres	Written 10/21/54	
Old	"	1.01	"		B
Additional	"	0.29	"	@ $200.00	$58.00
Moving + Rep'l. Fence			Lump Sum		65.00

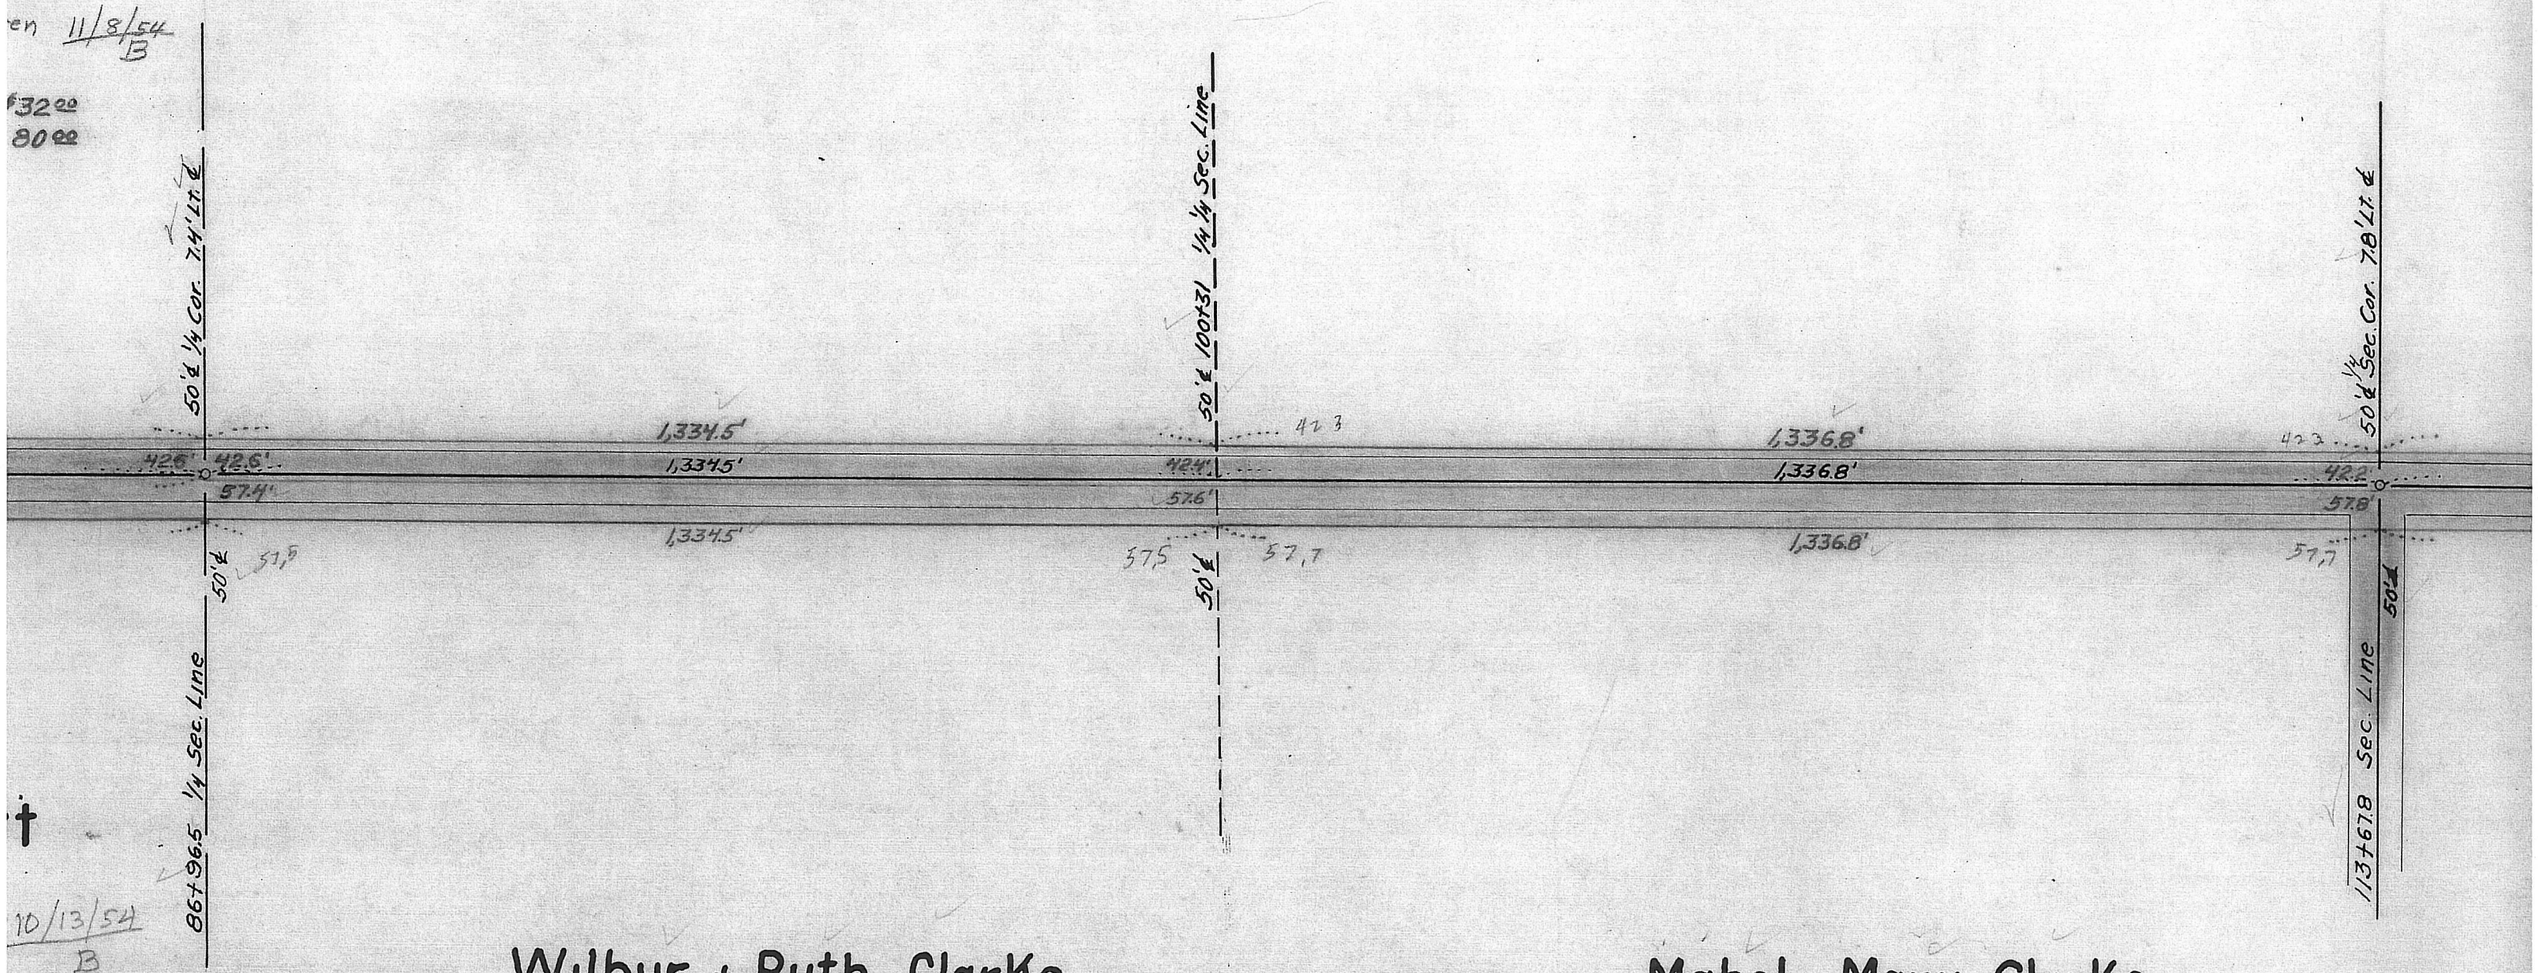

t

10/13/54
B

Wilbur + Ruth Clarke

W½SE¼

Total	R.O.W.	1.76	Acres	Written 10/21/54	
Old	"	1.01	"		B
Additional	"	0.75	"	@ $200.00	$150.00
Moving + Rep'l. Fence			Lump Sum		60.00

Mabel + Mary Clarke

E½SE¼

Total	R.O.W.	1.77	Acres	Written 10/21/54	
Old	"	1.01	"		B
Additional	"	0.76	"	@ $200.00	$152.00

25

T. 2 N. – R. 11 E.

PROJ. S-505(2)

er

Written 10/21/54
B

$58.00
65.00

Bruce West

NW¼

Total	R.O.W.	2.88	Acres		
Old	"	1.99	"		
Additional	"	0.89	"	@$200.00	$178.00
Moving + Rep'l. Fence			Lump Sum		100.00

Written 10/21/54
B

30

T. 2 N. - R. 12 E.
PAWNEE COUNTY

Jol

Tota
Old
Add
* Mov
* Incl

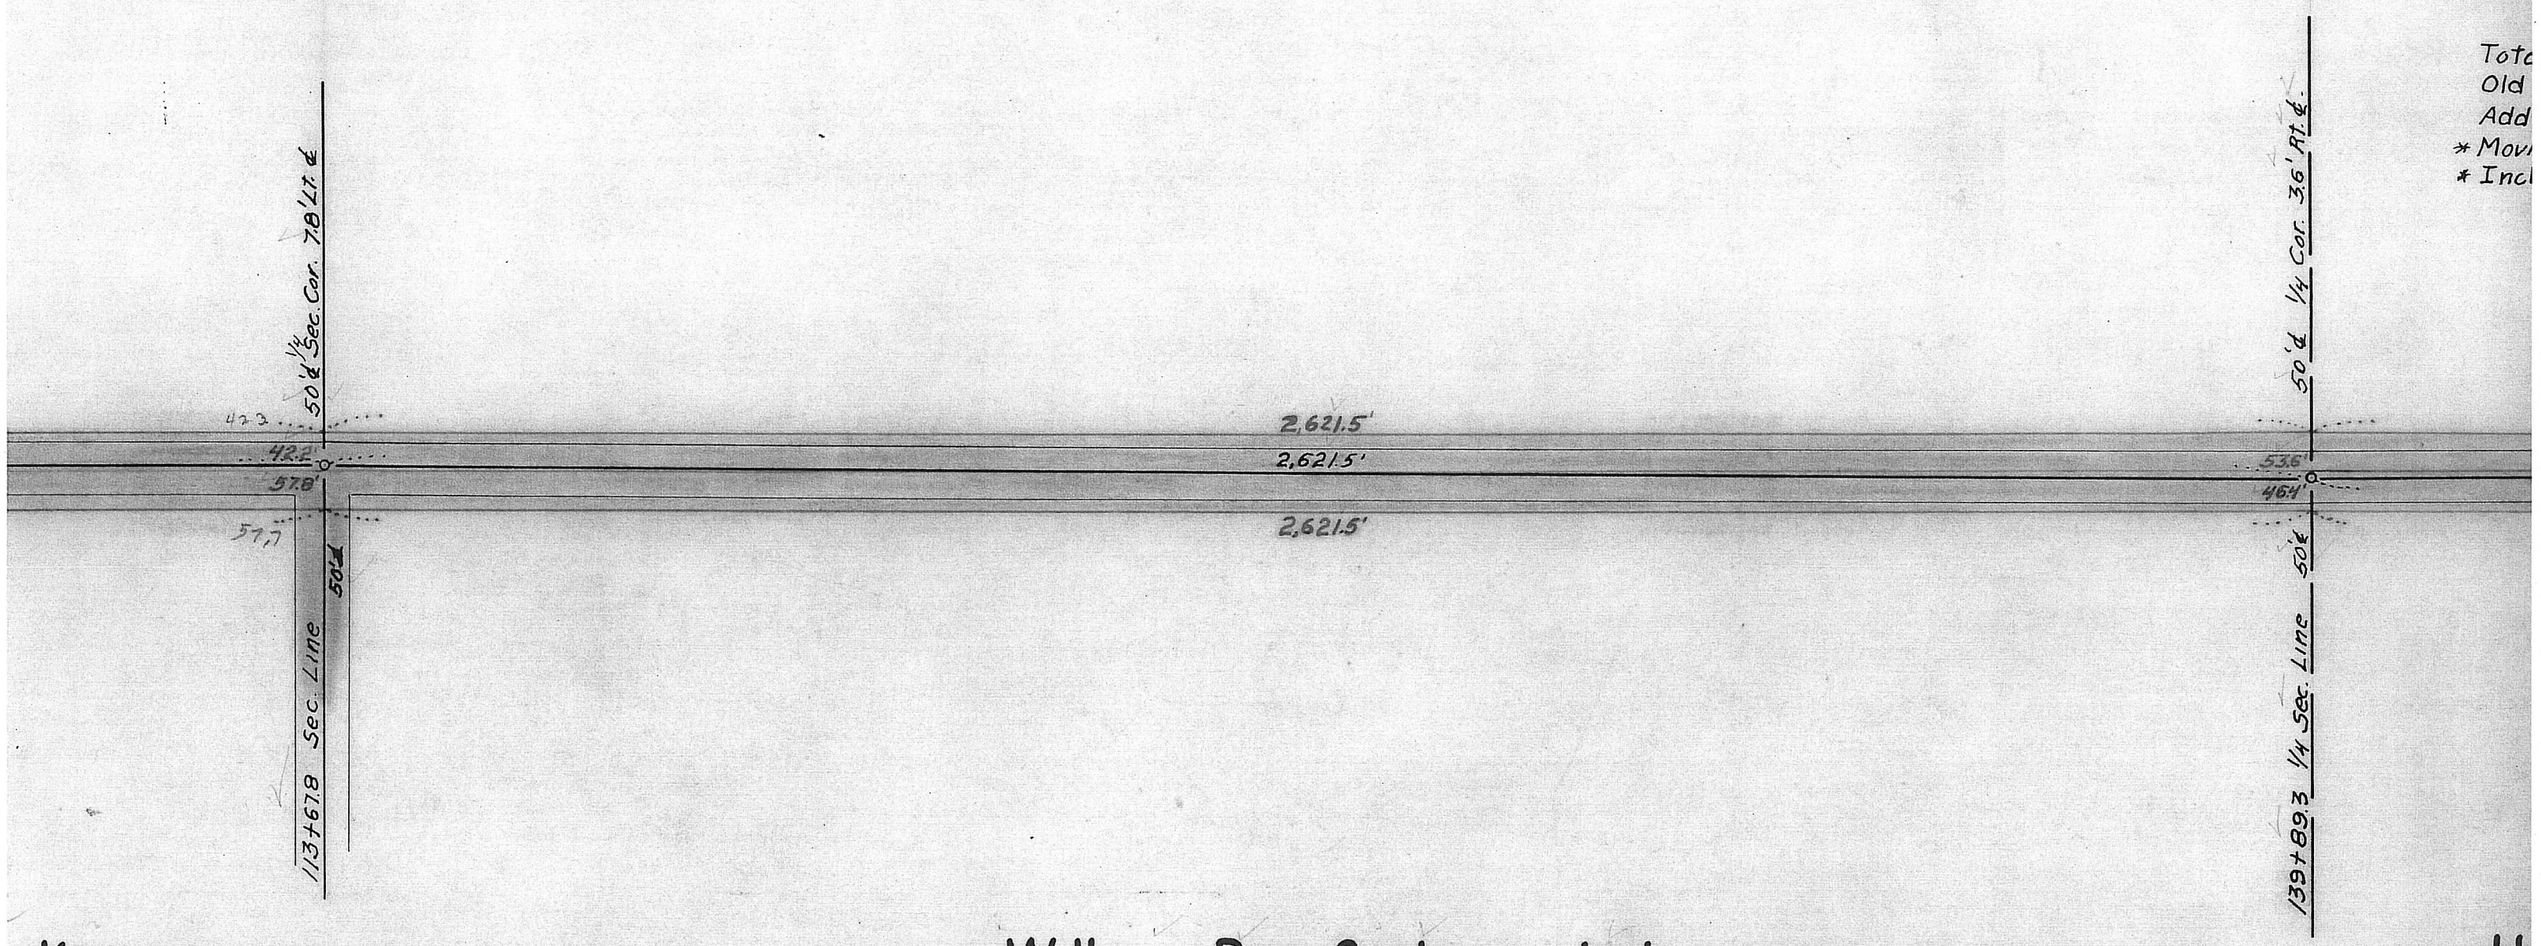

rKe

Written 10/21/54
B

200.00 $152.00

William Rex Graham et al

N²SW¼

Total	R.O.W.	3.14	Acres		
Old	"	1.99	"		
Additional	"	1.15	"	@$200.00	$230.00
Moving + Rep'l. Fence			Lump Sum		100.00

Written 10/21/54
B

H

Tot
Old
Ad
Mo

30

T. 2 N. - R. 12 E.
PROJ. S-505(2)

30

T. 2 N. - R. 12 E.

PAWNEE COUNTY

Henry + Nora Puls

E²NE⁴

Written 10/21/54 B

Total	R.O.W.	1.40	Acres	
Old	"	1.01	"	
Additional	"	0.39	" @$200.00	$78.00
Moving + Rep'l. Fence		Lump Sum		45.00

John F. + Ethel F. Williamson

W²NE⁴

Written 10/21/54 B

Total	R.O.W.	1.55	Acres	
Old	"	1.00	"	
Additional	"	0.55	" @$200.00	$110.00
* Moving + Rep'l. Fence		Lump Sum		10.00

* Includes NE⁴SE⁴

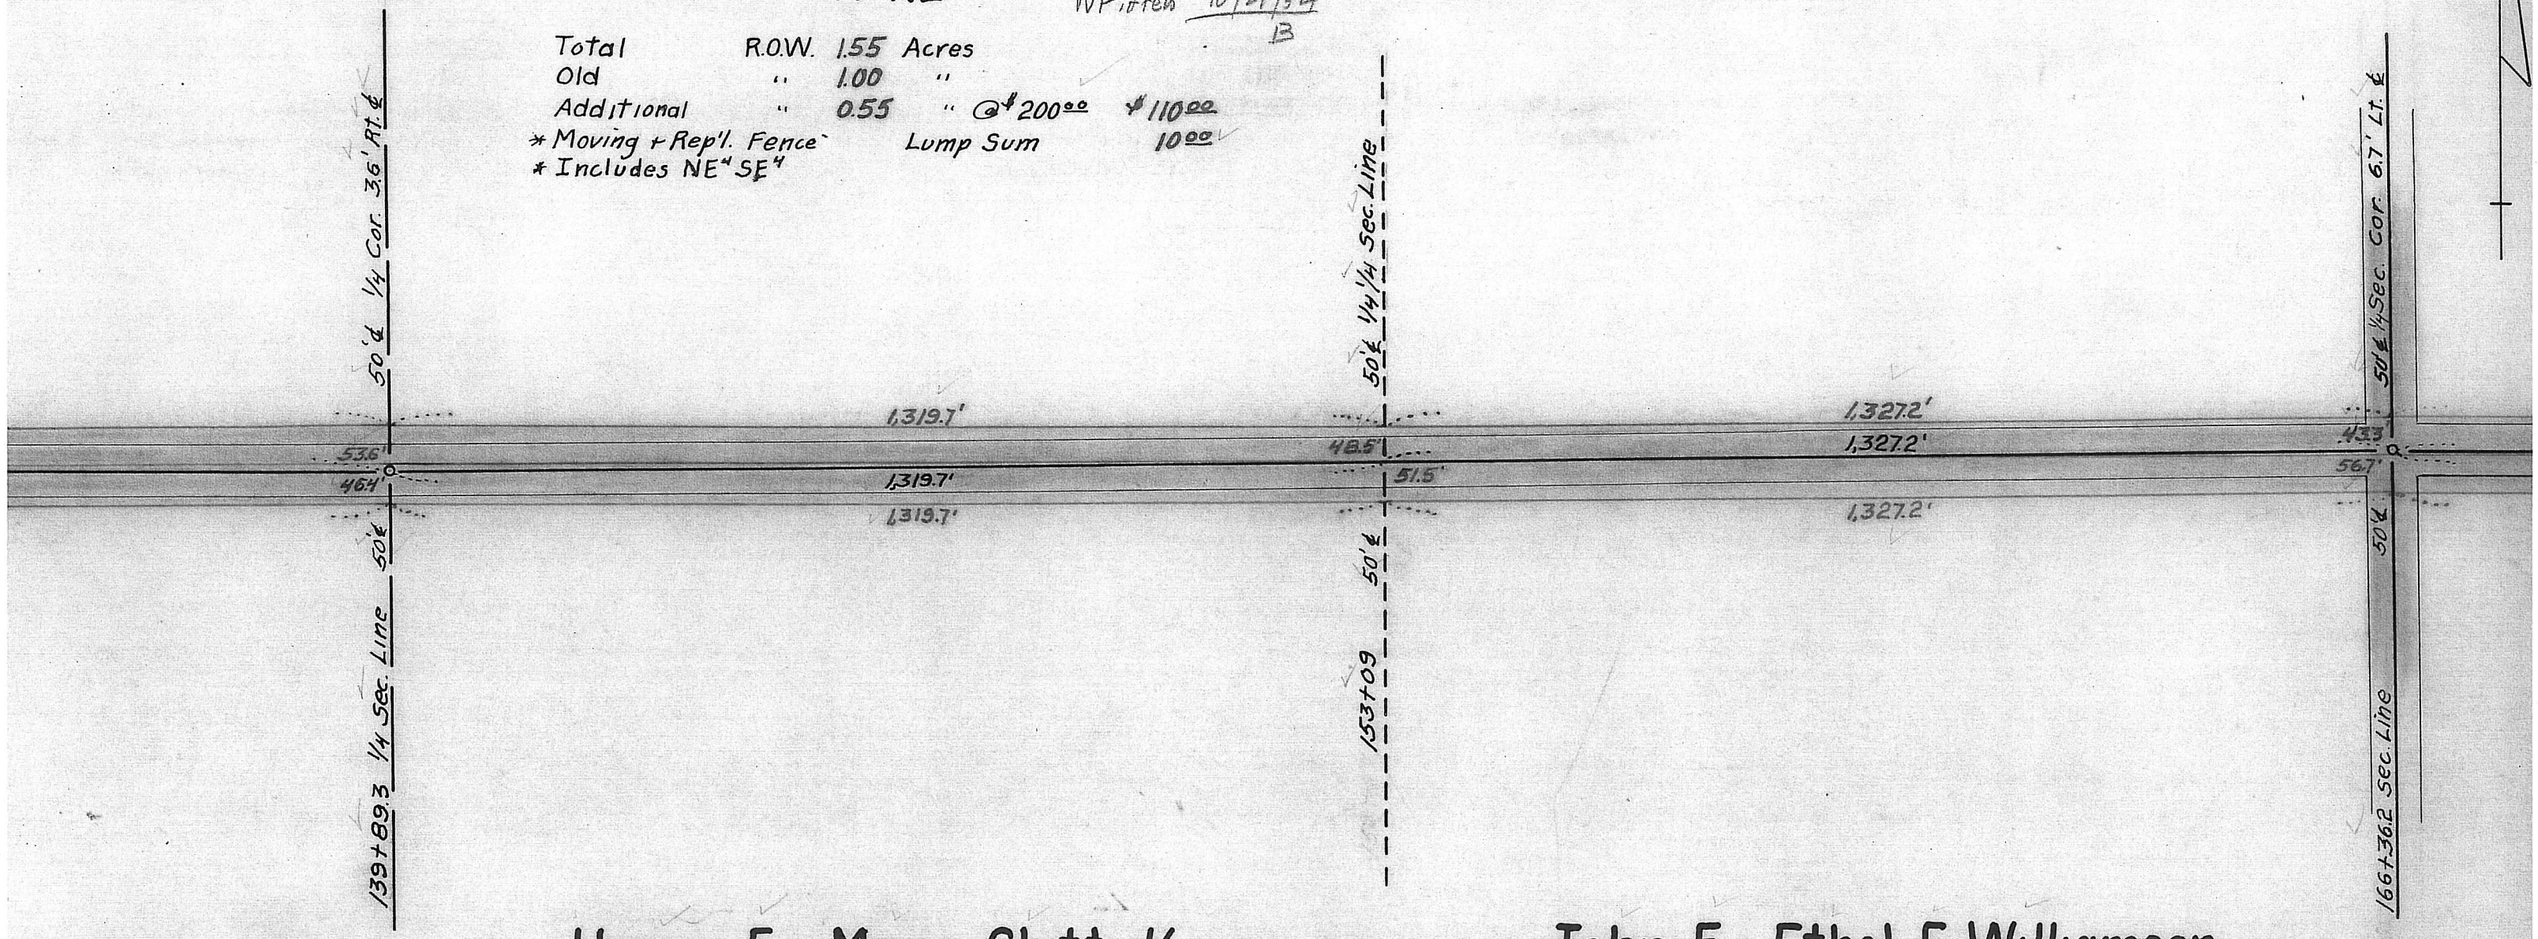

Harry F. + Marie Chittick

W²SE⁴

Written 10/21/54 B

Total	R.O.W.	1.48	Acres	
Old	"	1.00	"	
Additional	"	0.48	" @$200.00	$96.00
Moving + Rep'l Fence		Lump Sum		65.00
				161.00

John F. + Ethel F. Williamson

NE⁴SE⁴

Written 10/21/54 B

Total	R.O.W.	1.65	Acres	
Old	"	1.01	"	
* Additional	"	0.64	" @$200.00	$128.00

* See W²SE⁴

30

T. 2 N. - R. 12 E.

PROJ. S-505(2)

a Puls

Written 10/21/54
B

res
"
" @$200.00 $78.00
mp Sum 45.00

Arthur E. Hildebrand

W²NW⁴

Written 10/21/54
B

Total	R.O.W.	1.39 Acres		
Old	"	0.99 "		
Additional	"	0.40 "	@$200.00	$80.00
Moving + Rep'l. Fence		Lump Sum		50.00

29

T. 2 N - R. 12 E
PAWNEE COUNT

Robert Reed + Stella R. Marshall

E²NW⁴

Written 10/21/54
B

Total	R.O.W.	1.60 Acres		
Old	"	0.99 "		
Additional	"	0.61 "	@$200.00	$122.00

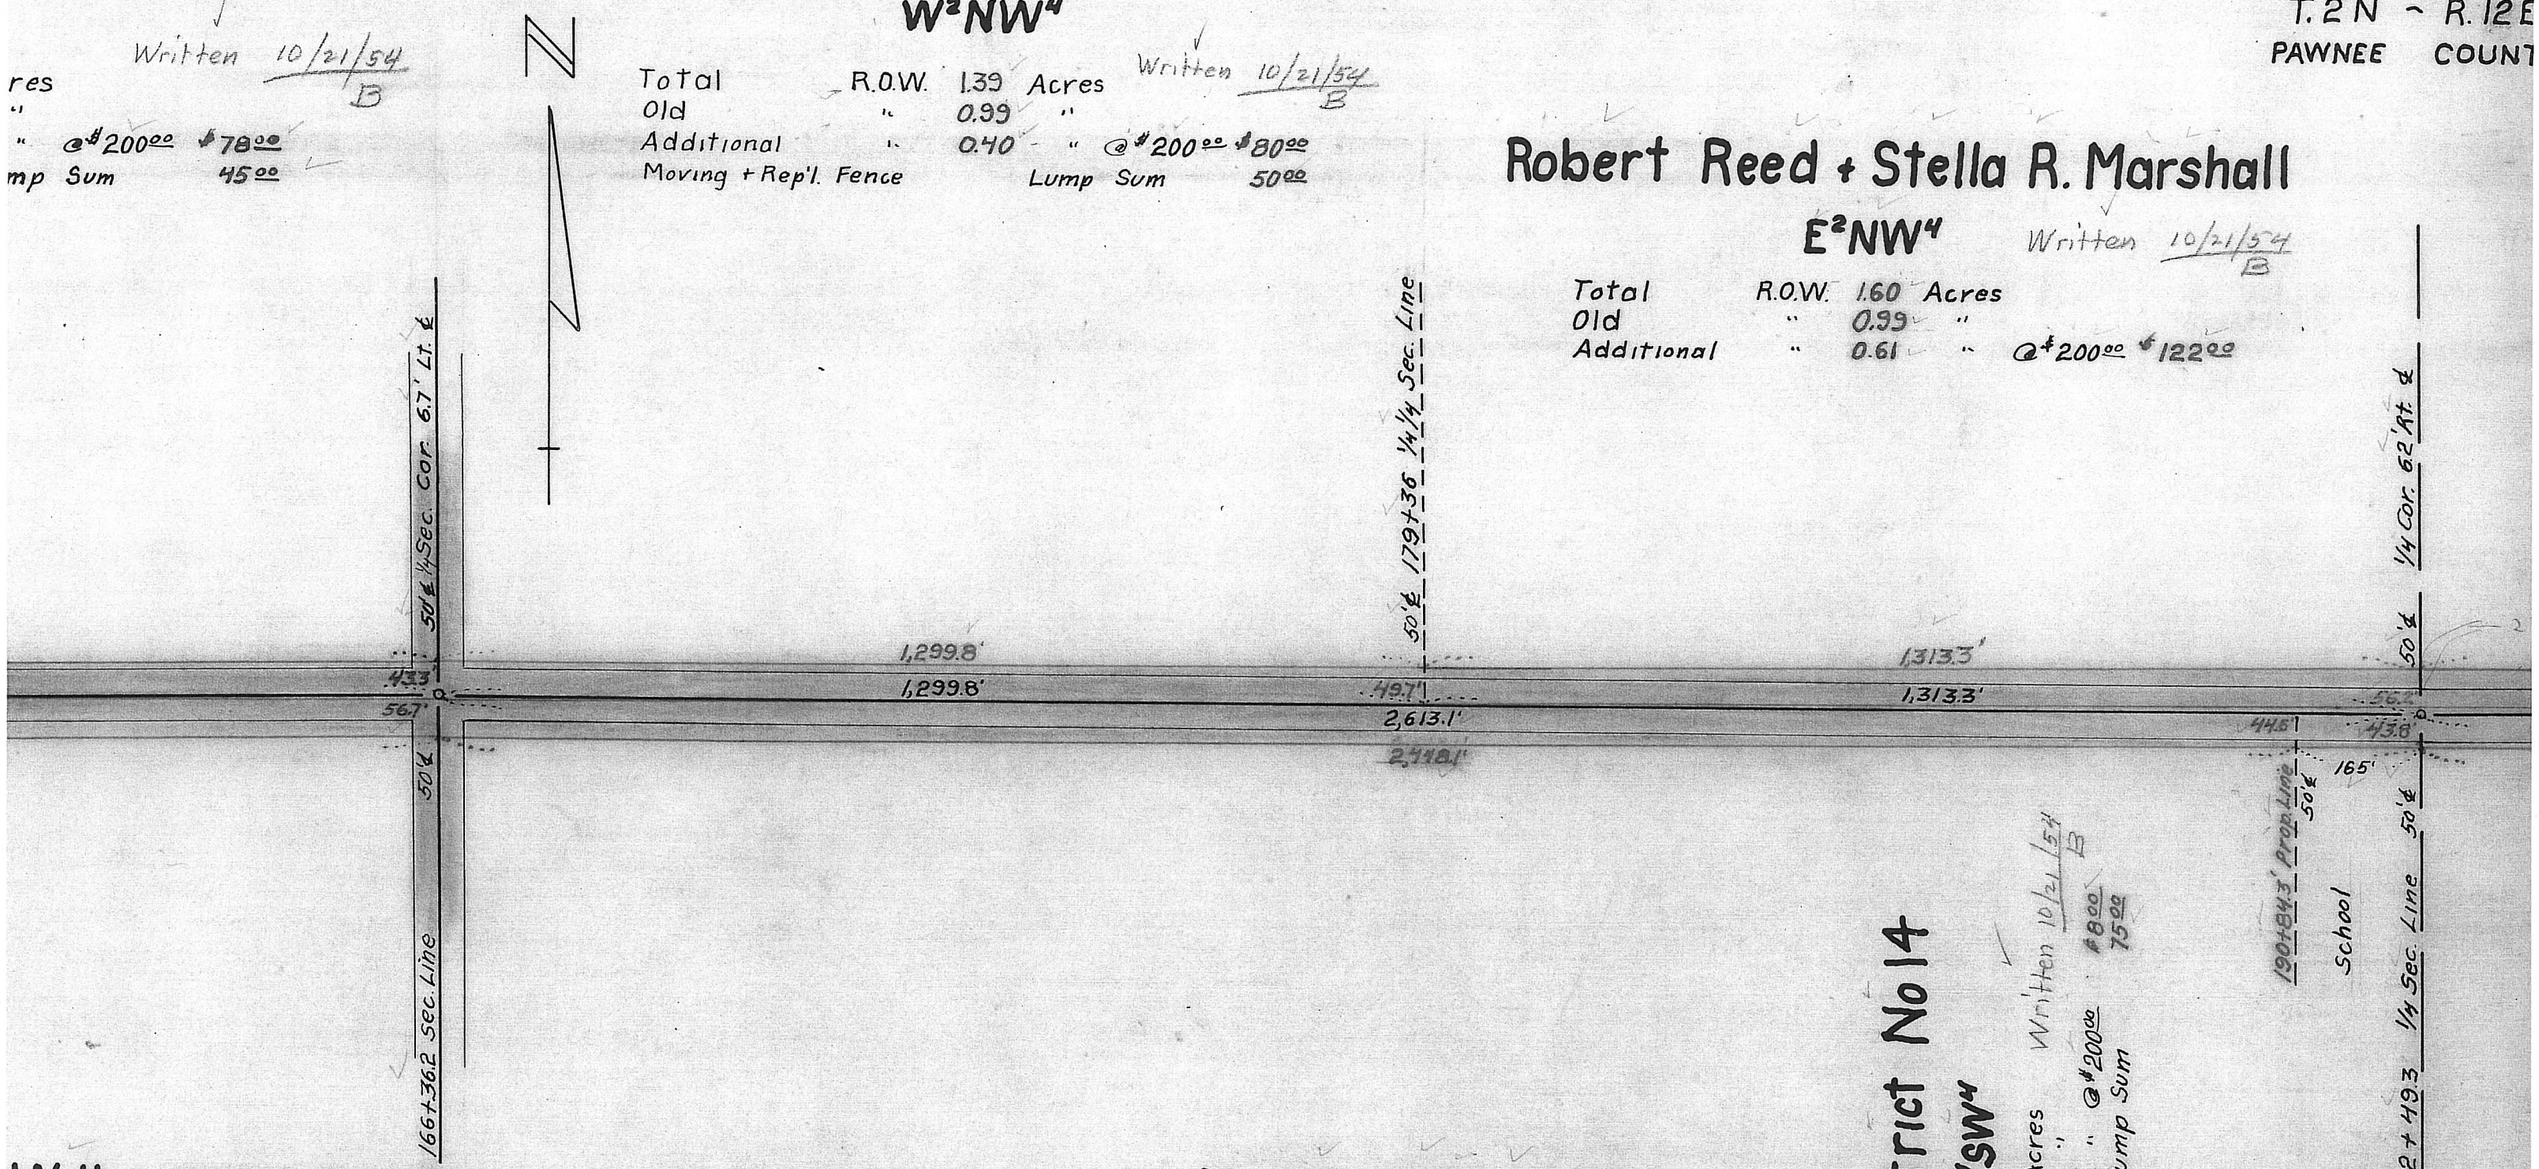

Williamson

Written 10/21/54
B

es
@$200.00 $128.00

James M. Snyder

SW⁴

Written 10/21/54
B

Total	R.O.W.	2.84 Acres		
Old	"	1.87 "		
Additional	"	0.97 "	@$200.00	$194.00
Moving + Rep'l. Fence		Lump Sum		140.00

School District No 14

Pt. NE¼SW⁴

Written 10/21/54
B

Total	R.O.W.	0.17 Acres		
Old	"	0.13 "		
Additional	"	0.04 "	@$200.00	$8.00
Moving + Rep'l. Fence		Lump Sum		75.00

29

T. 2 N. - R. 12
PROJ. S-505

29

T. 2 N ~ R. 12 E.

PAWNEE COUNTY

Jesse Fisher single

NE¼

Total	R.O.W.	3.20	Acres	Written 10/21/54 B
Old	"	2.00	"	
Additional	"	1.20	"	@ $200.00 $240.00
Moving + Rep'l. Fence		Lump Sum		110.00

Marshall

en 10/21/54 B

00 $122.00

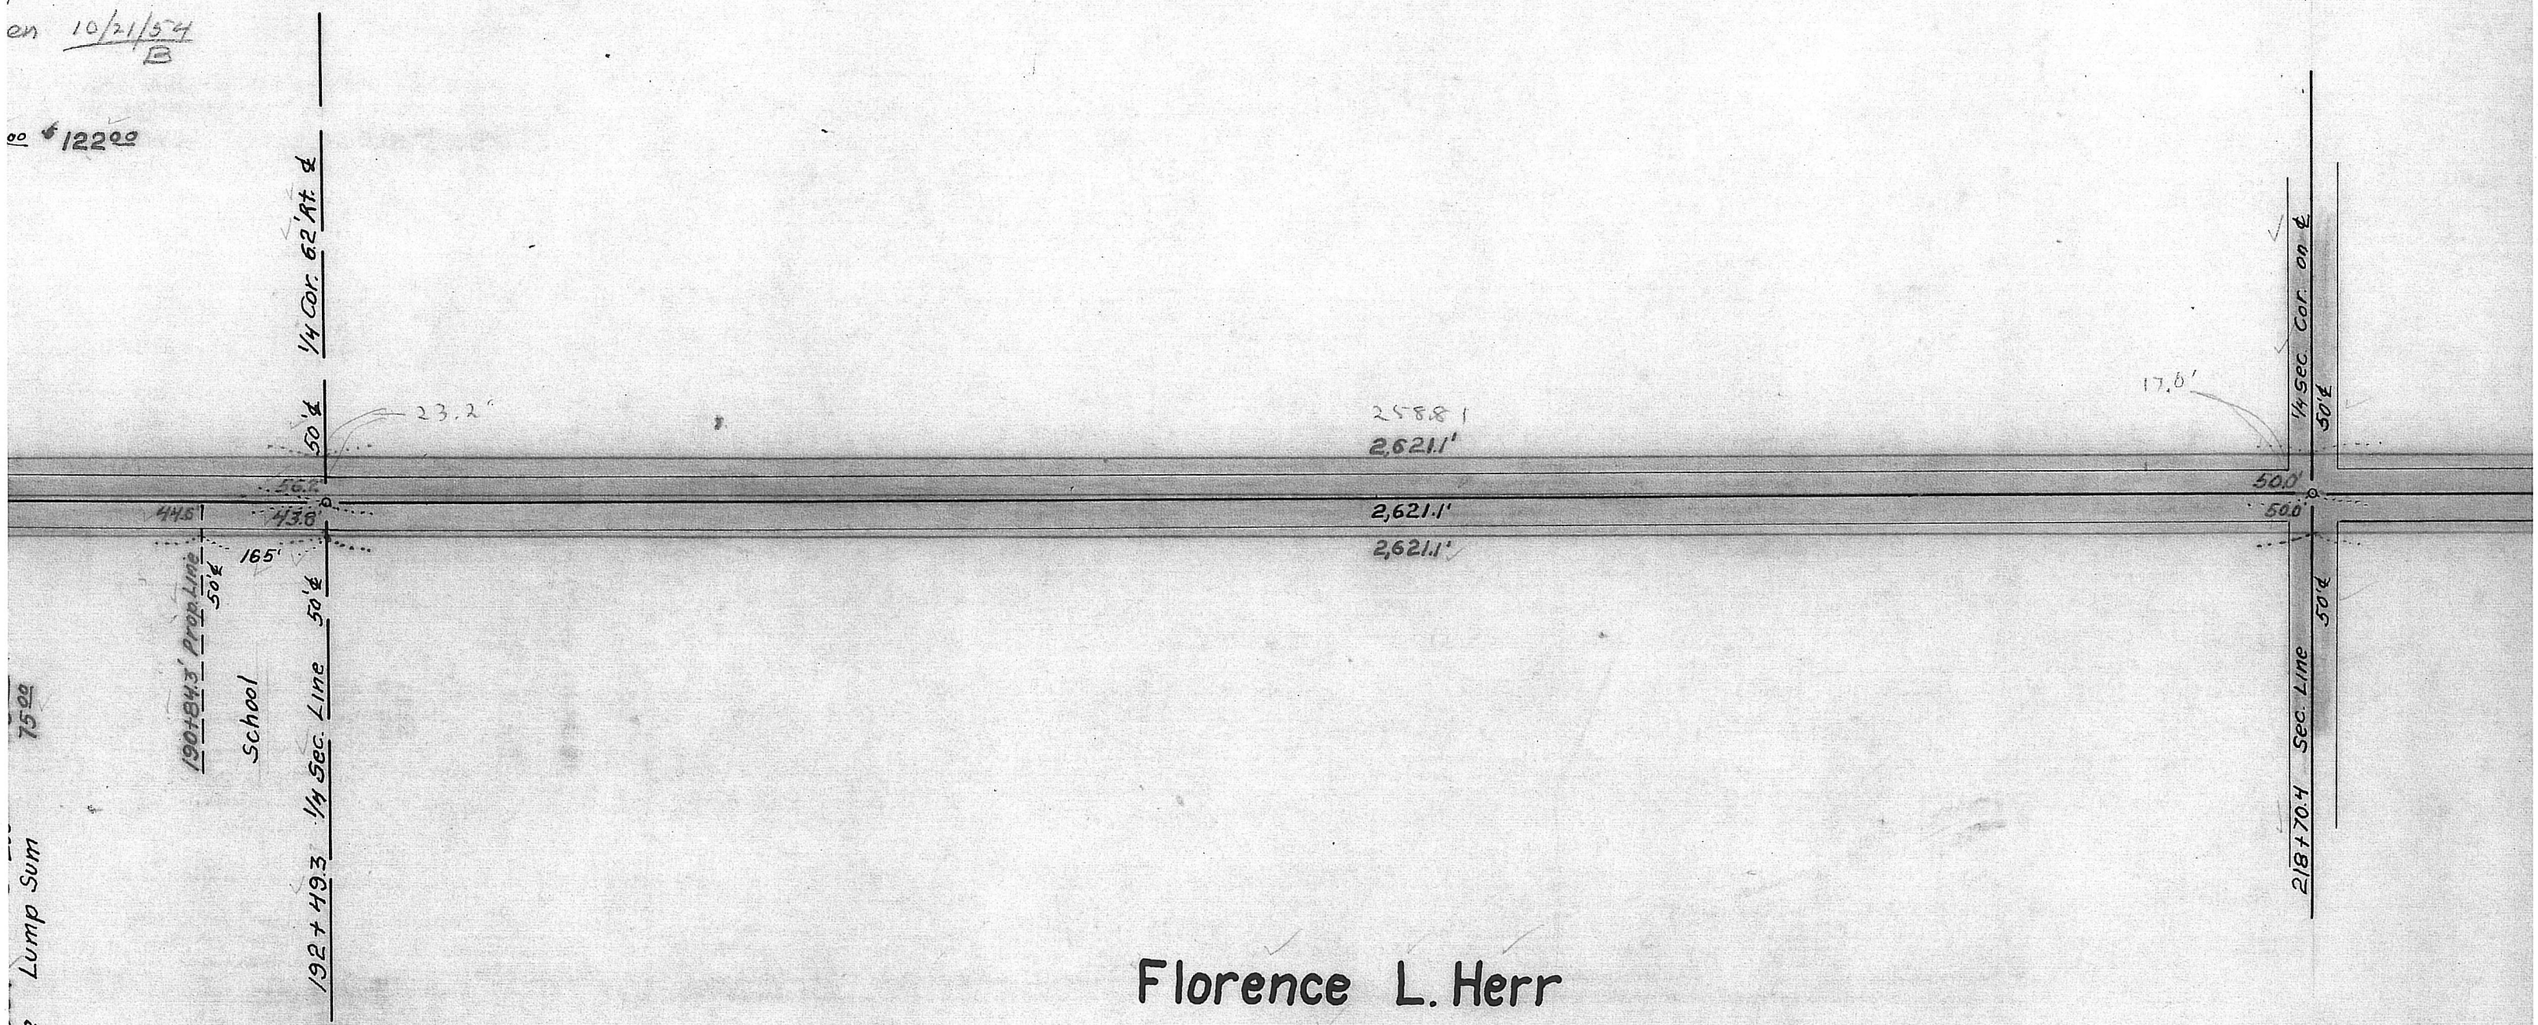

Florence L. Herr

SE¼

Total	R.O.W.	2.82	Acres	Written 11/2/54 B
Old	"	2.00	"	@
Additional	"	0.82	"	@ $200.00 $164.00
* Moving + Rep'l. Fence		Lump Sum		160.00

* Fence Money to be paid to Harry Allison Voucher. 11/2/54 B

oving + Rep'l. Fence Lump Sum 75.00

29

T. 2 N. ~ R. 12 E.

Ralph M., Dale R. + Ruth E. Marshall

NW4

28

T. 2 N. ~ R. 12 E.
PAWNEE COUNTY

Written 10/21/54
B

Total	R.O.W.	3.03	Acres		
Old	"	2.01	"		
Additional	"	1.02	"	@$200.00	$204.00
Moving + Rep'l. Fence			Lump Sum		20.00

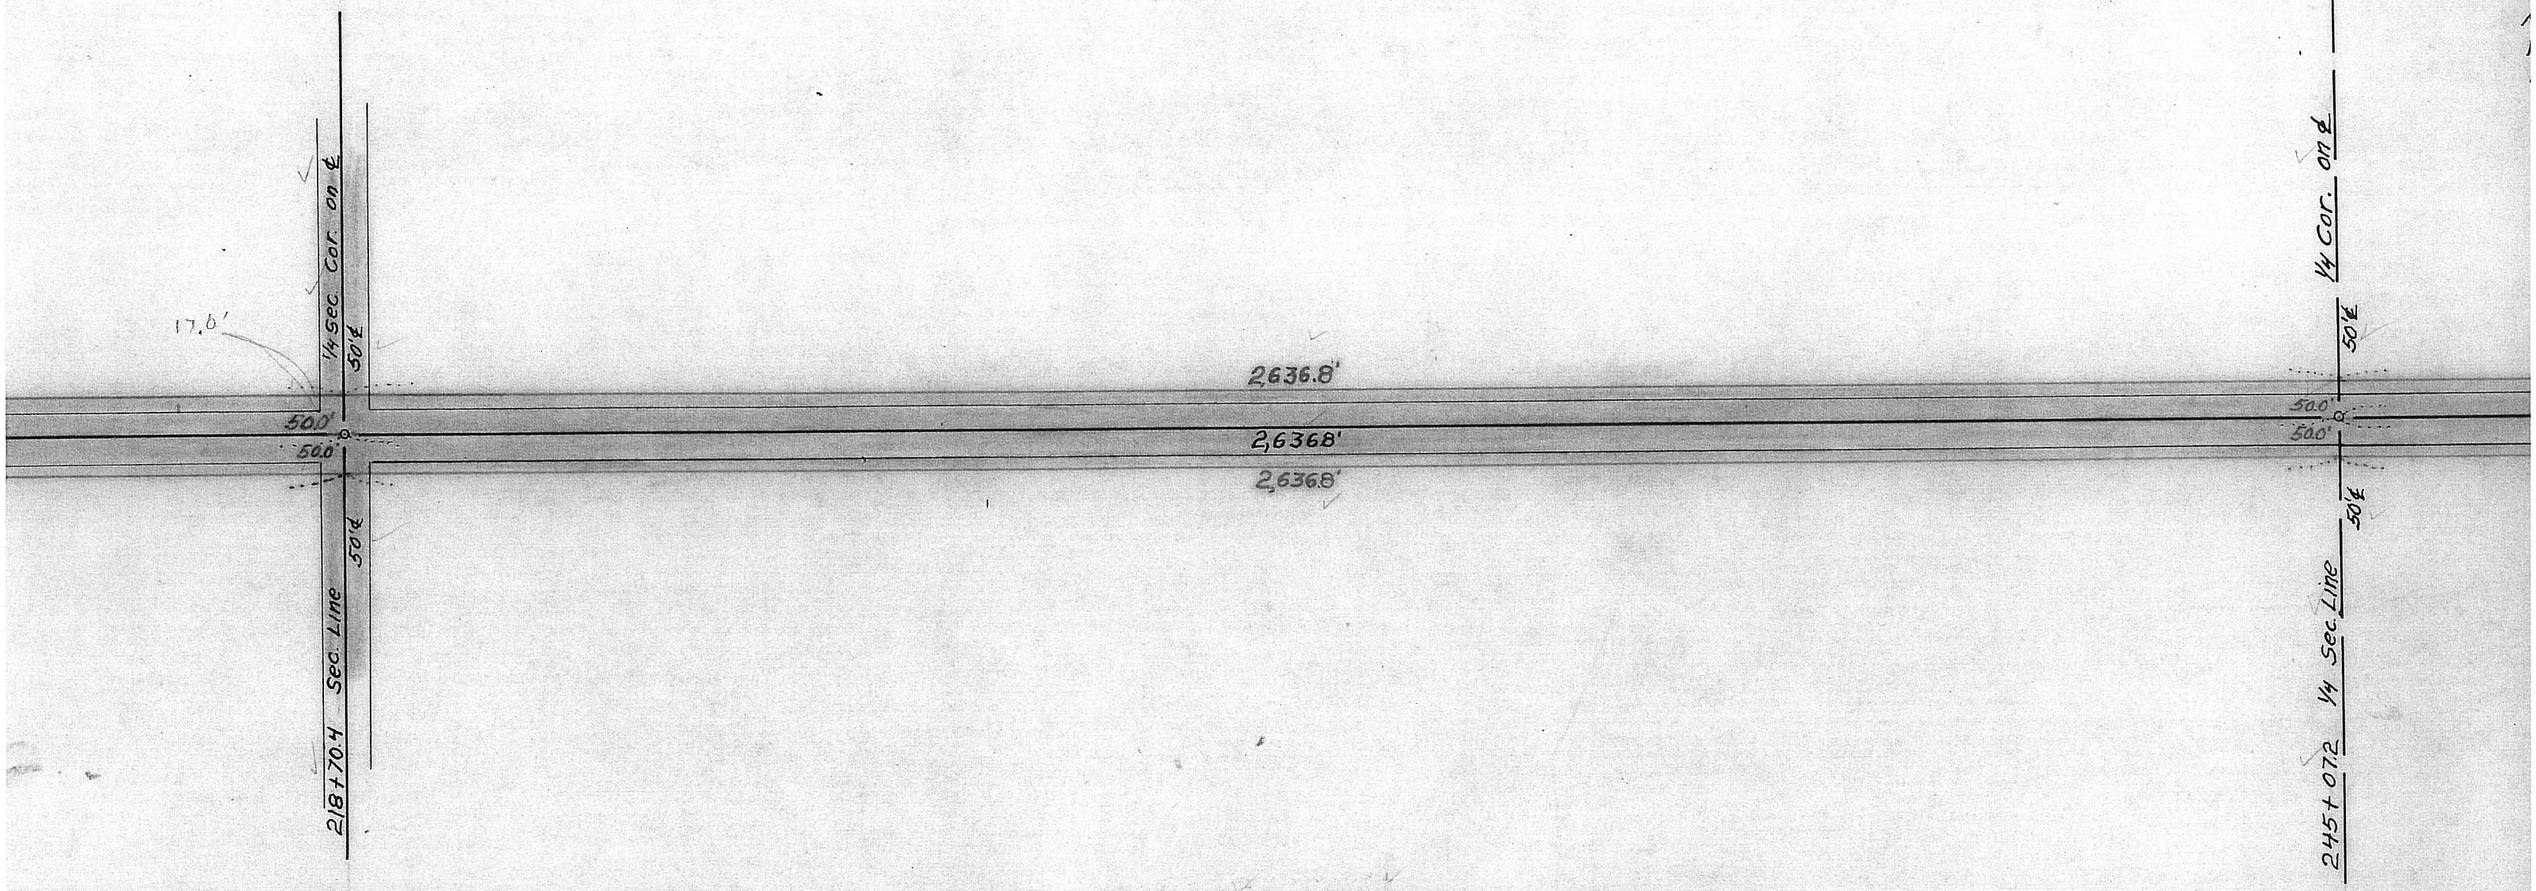

Maggie Kalina

SW4

Written 10/21/54
B

Total	R.O.W.	3.03	Acres		
Old	"	2.01	"		
Additional	"	1.02	"	@$200.00	$204.00
Moving + Rep'l. Fence			Lump Sum		100.00

28

T. 2 N. ~ R. 12 E.
PROJ. S-505(2)

28

T. 2 N. ~ R. 12 E.

PAWNEE COUNTY

Rudy + Mildred L. Blecha

W²NE⁴

Written 10/21/54 B

Total	R.O.W.	1.47	Acres		
Old	"	1.00	"		
Additional	"	0.47	"	@ $200.00	$94.00
Moving + Rep'l. Fence			Lump Sum		75.00
Yard Damage			"	"	100.00

Glenn A. Fritch

E²NE⁴

Written 10/21/54 B

Total	R.O.W.	1.38	Acres		
Old	"	1.01	"		
Additional	"	0.37	"	@ $100.00	$37.00
Moving + Rep'l. Fence			Lump Sum		80.00

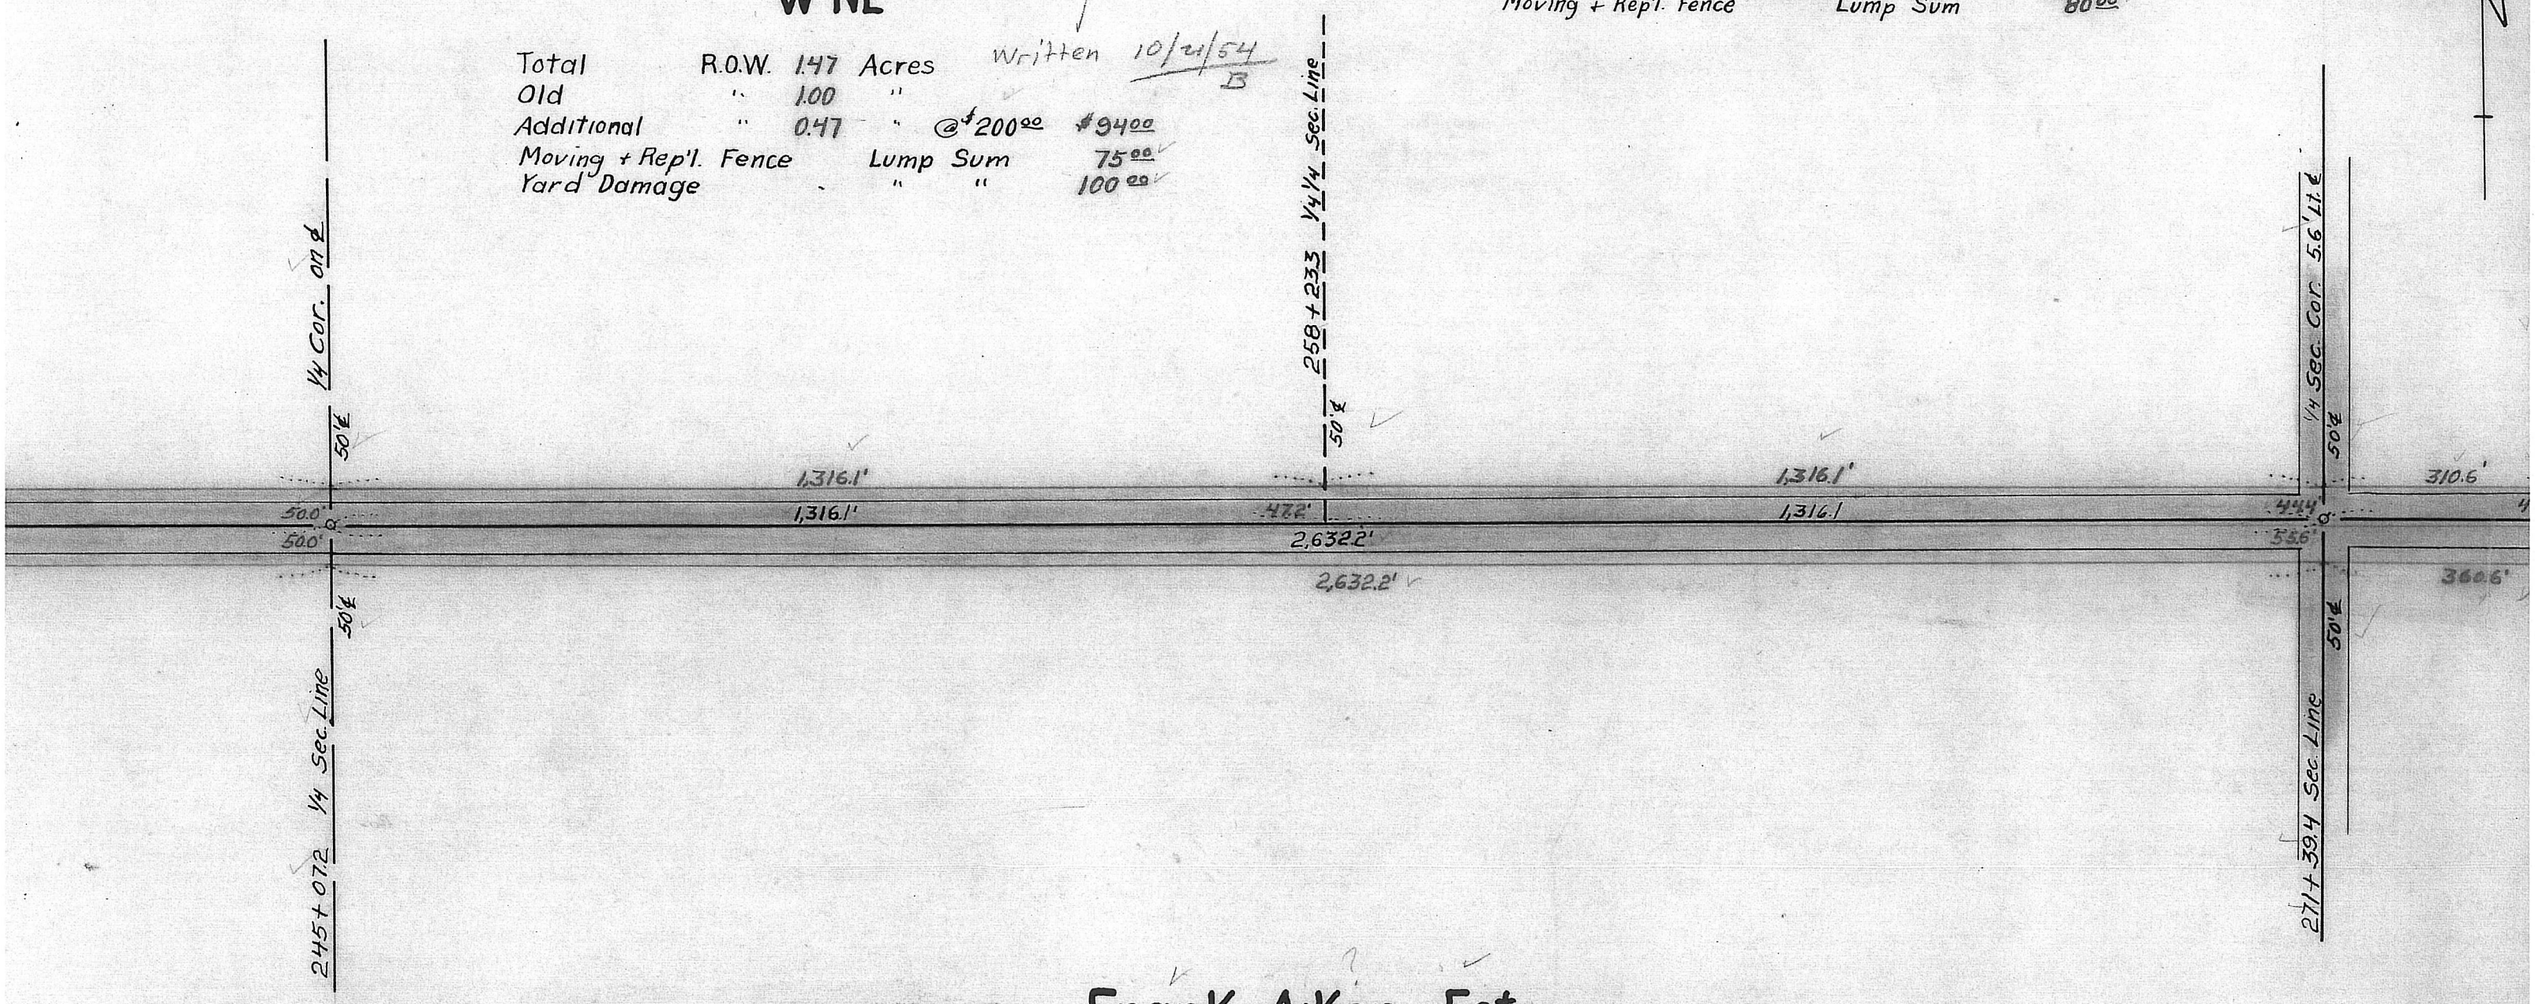

Frank Aiken Est.

SE⁴

Written 10/21/54

Total	R.O.W.	3.19	Acres		
Old	"	2.01	"		
Additional	"	1.18	"	@ $200.00	$236.00
New + Old Fence			Lump Sum		279.00

28

T. 2 N. ~ R. 12 E.

PROJ. S-505(2)

Clifford H. Boehmer

S²NW⁴

Written 10/21/54
B

Total	R.O.W.	3.16	Acres	
Old	"	2.01	"	
Additional	"	1.15	" @ $100.00	$115.00
Moving + Rep'l. Fence		Lump Sum		160.00

-itten 10/21/54
B

0.00 $37.00
80.00

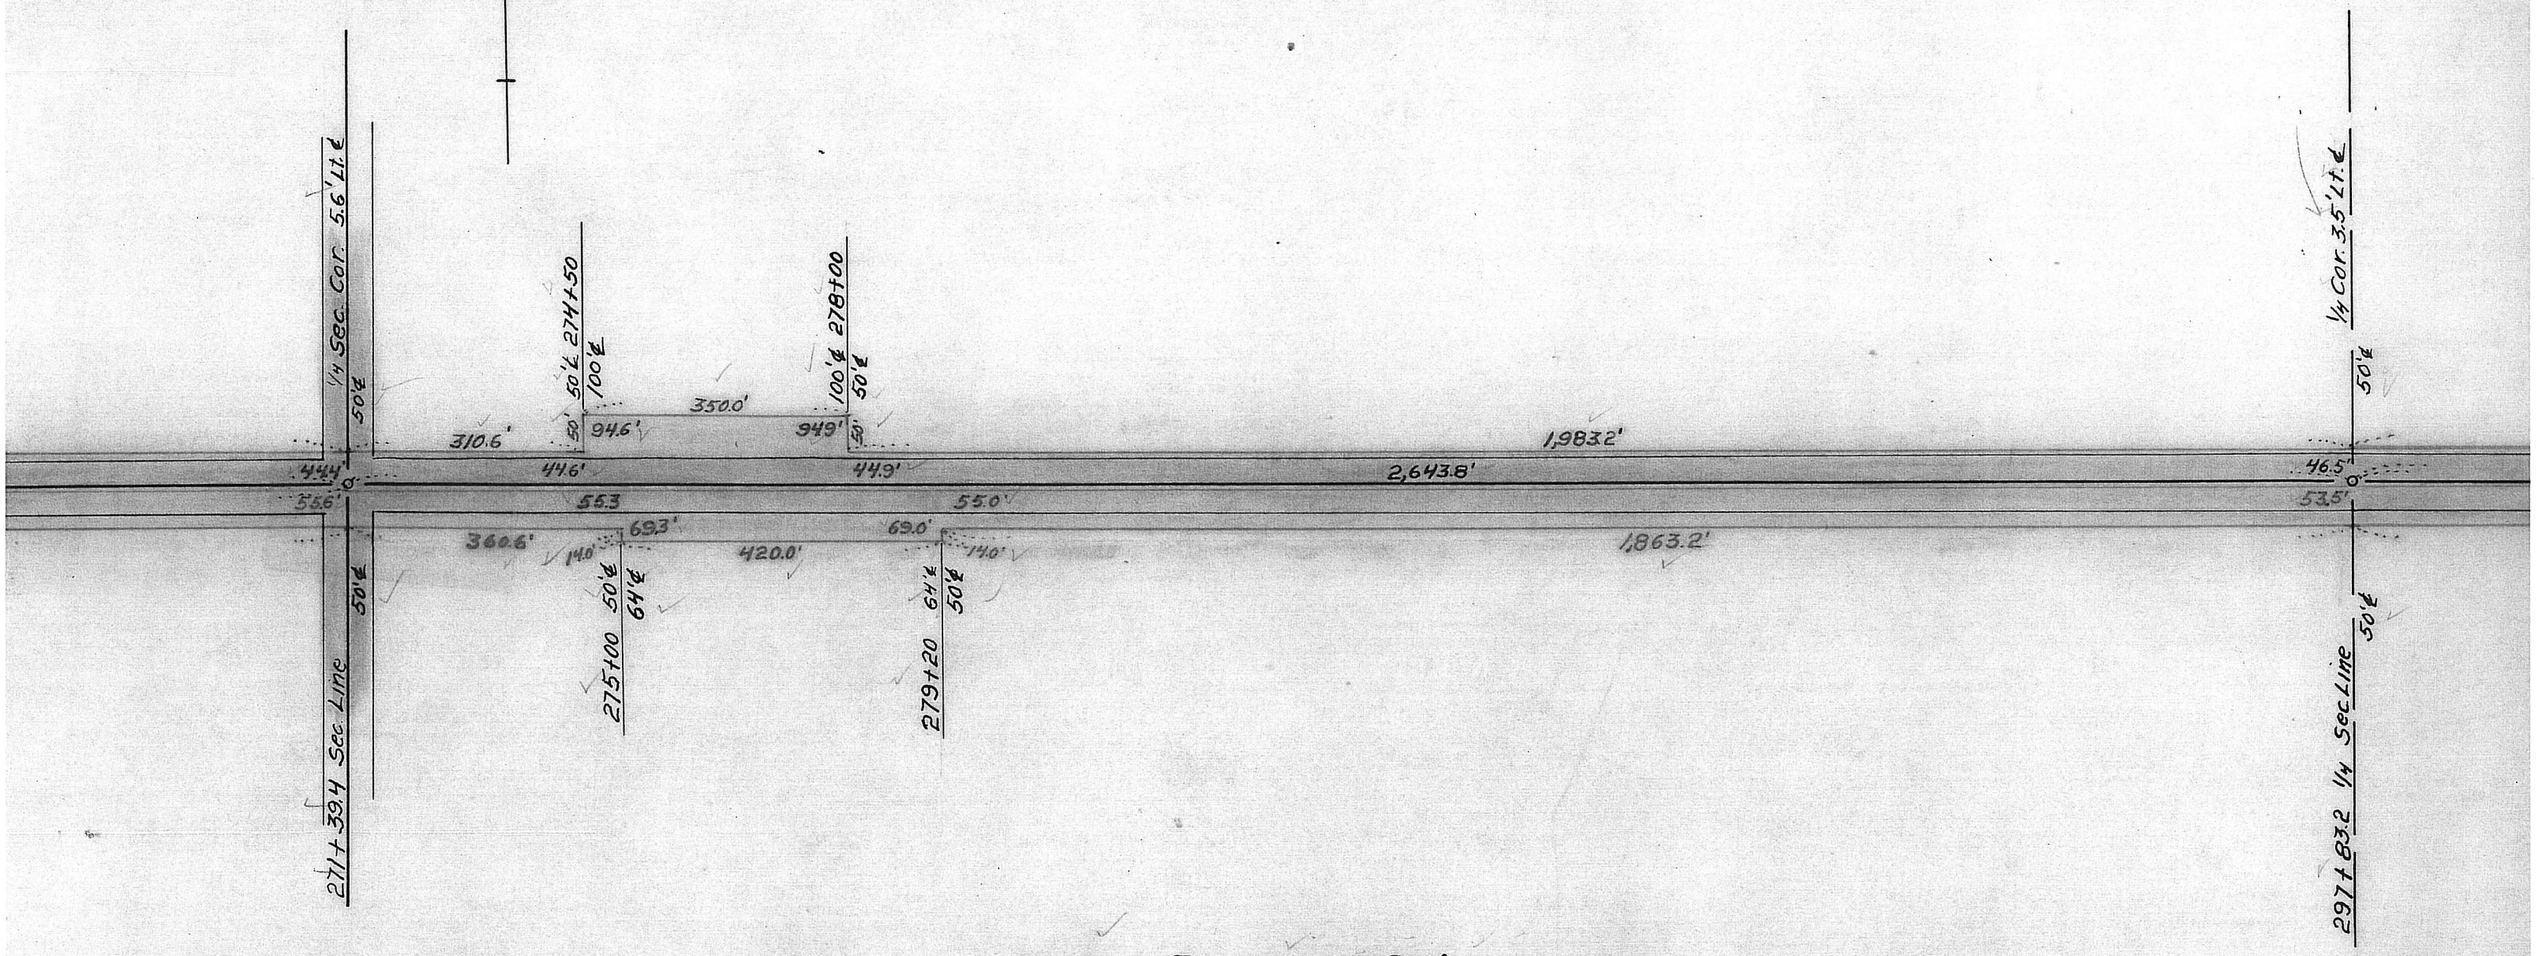

Wm + Beulah Scheidegger

SW⁴

Written 10/21/54
B

Total	R.O.W.	3.45	Acres	
Old	"	2.02	"	
Additional	"	1.43	" @ $200.00	$286.00
Moving + Rep'l. Fence		Lump Sum		60.00

27

T.2 N. - R.12 E.

PAWNEE - COUNTY

Floyd Mort

NE4

Written 10/21/54

B

Total	R.O.W.	2.36	Acres		
Old	"	1.66	"		
Additional	"	0.70	"	@ $100.00	$70.00
Moving + Rep'l Fence			Lump Sum		160.00

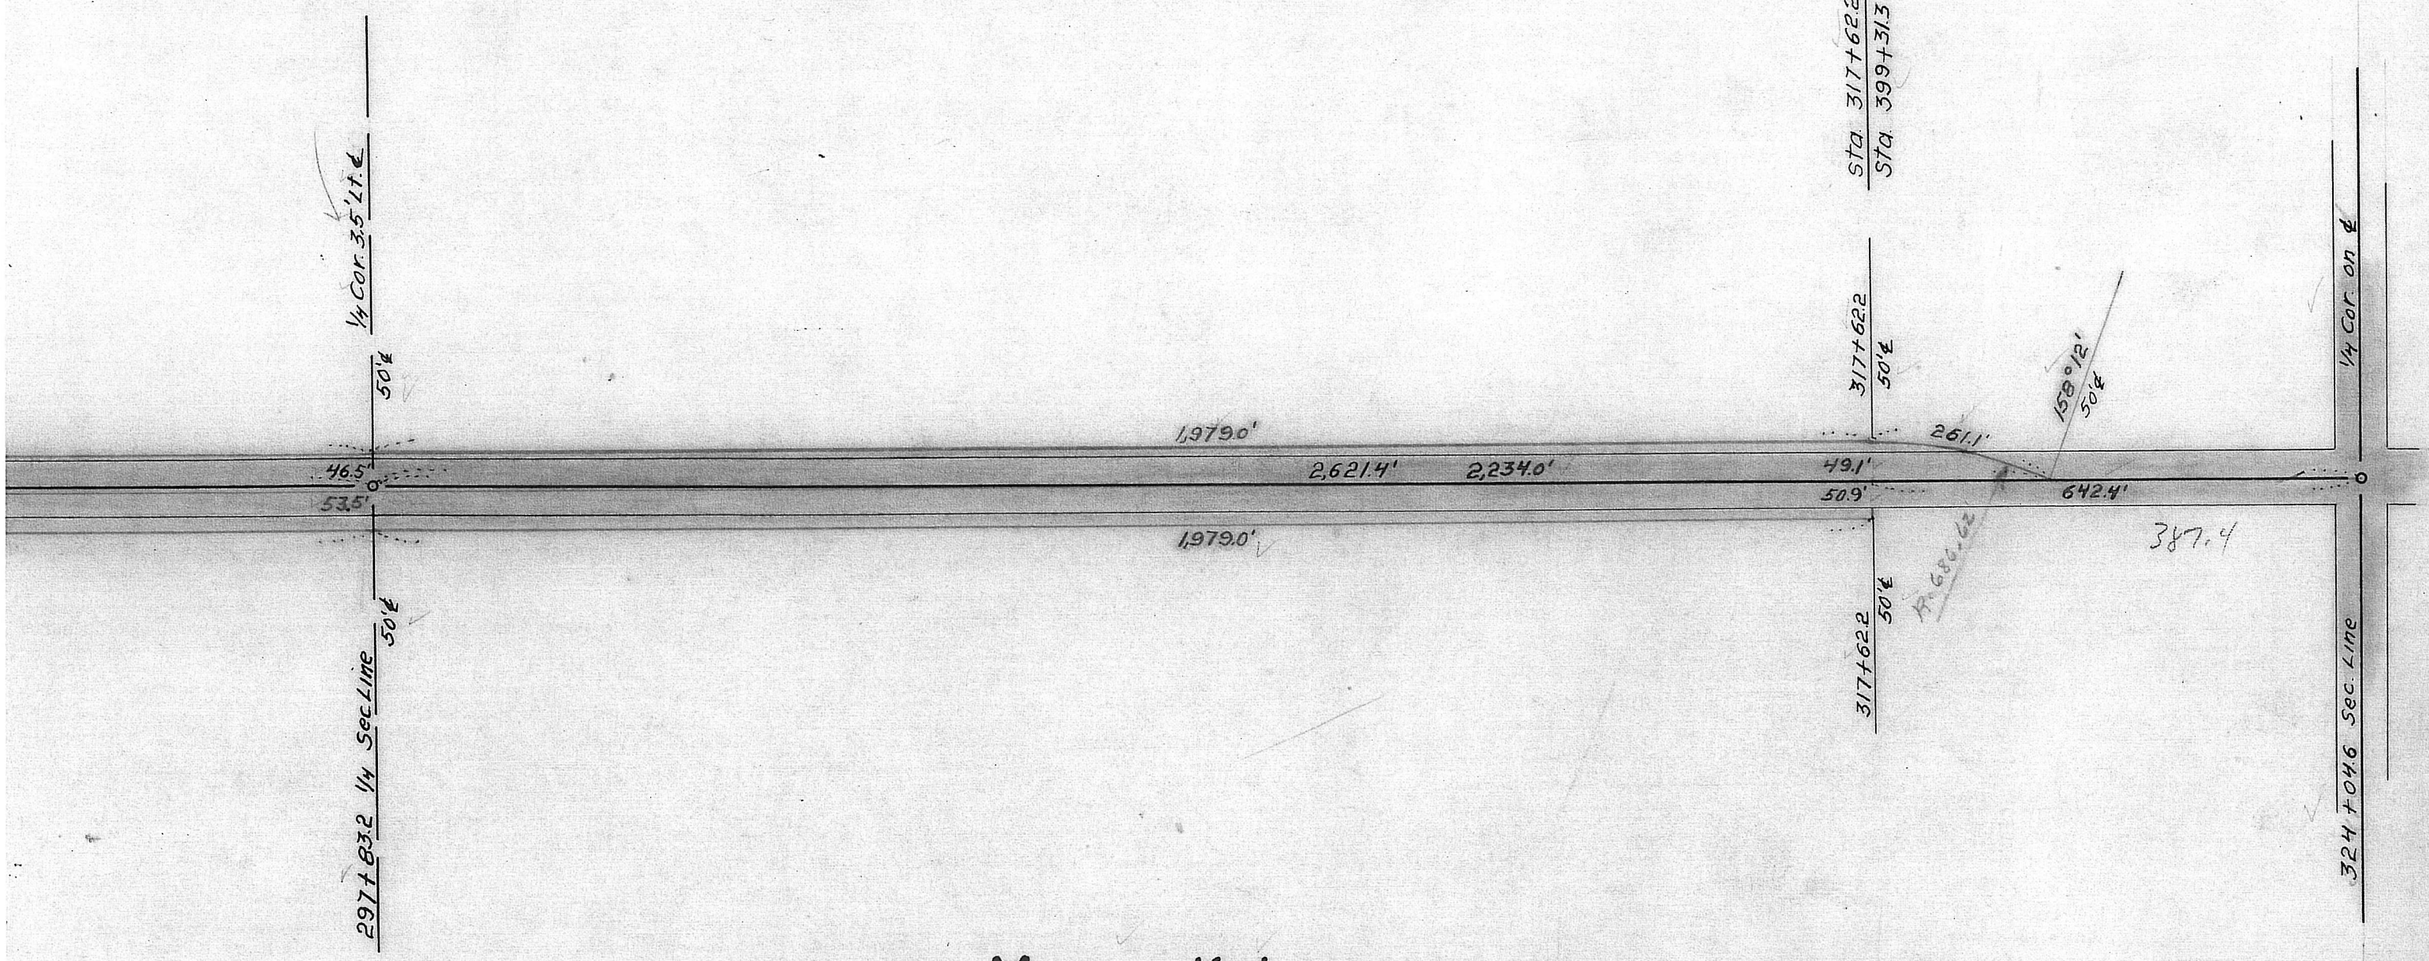

Maggie Kalina

SE4

Written 10/21/54

B

Total	R.O.W.	2.37	Acres		
Old	"	1.50	"		
Additional	"	0.87	"	@ $100.00	$87.00
Moving + Rep'l. Fence			Lump Sum		140.00

27

T.2 N - R.12 E.

PROJ. S-505(2)