AMES, NEBRASKA

SCALE: 1" = 100'

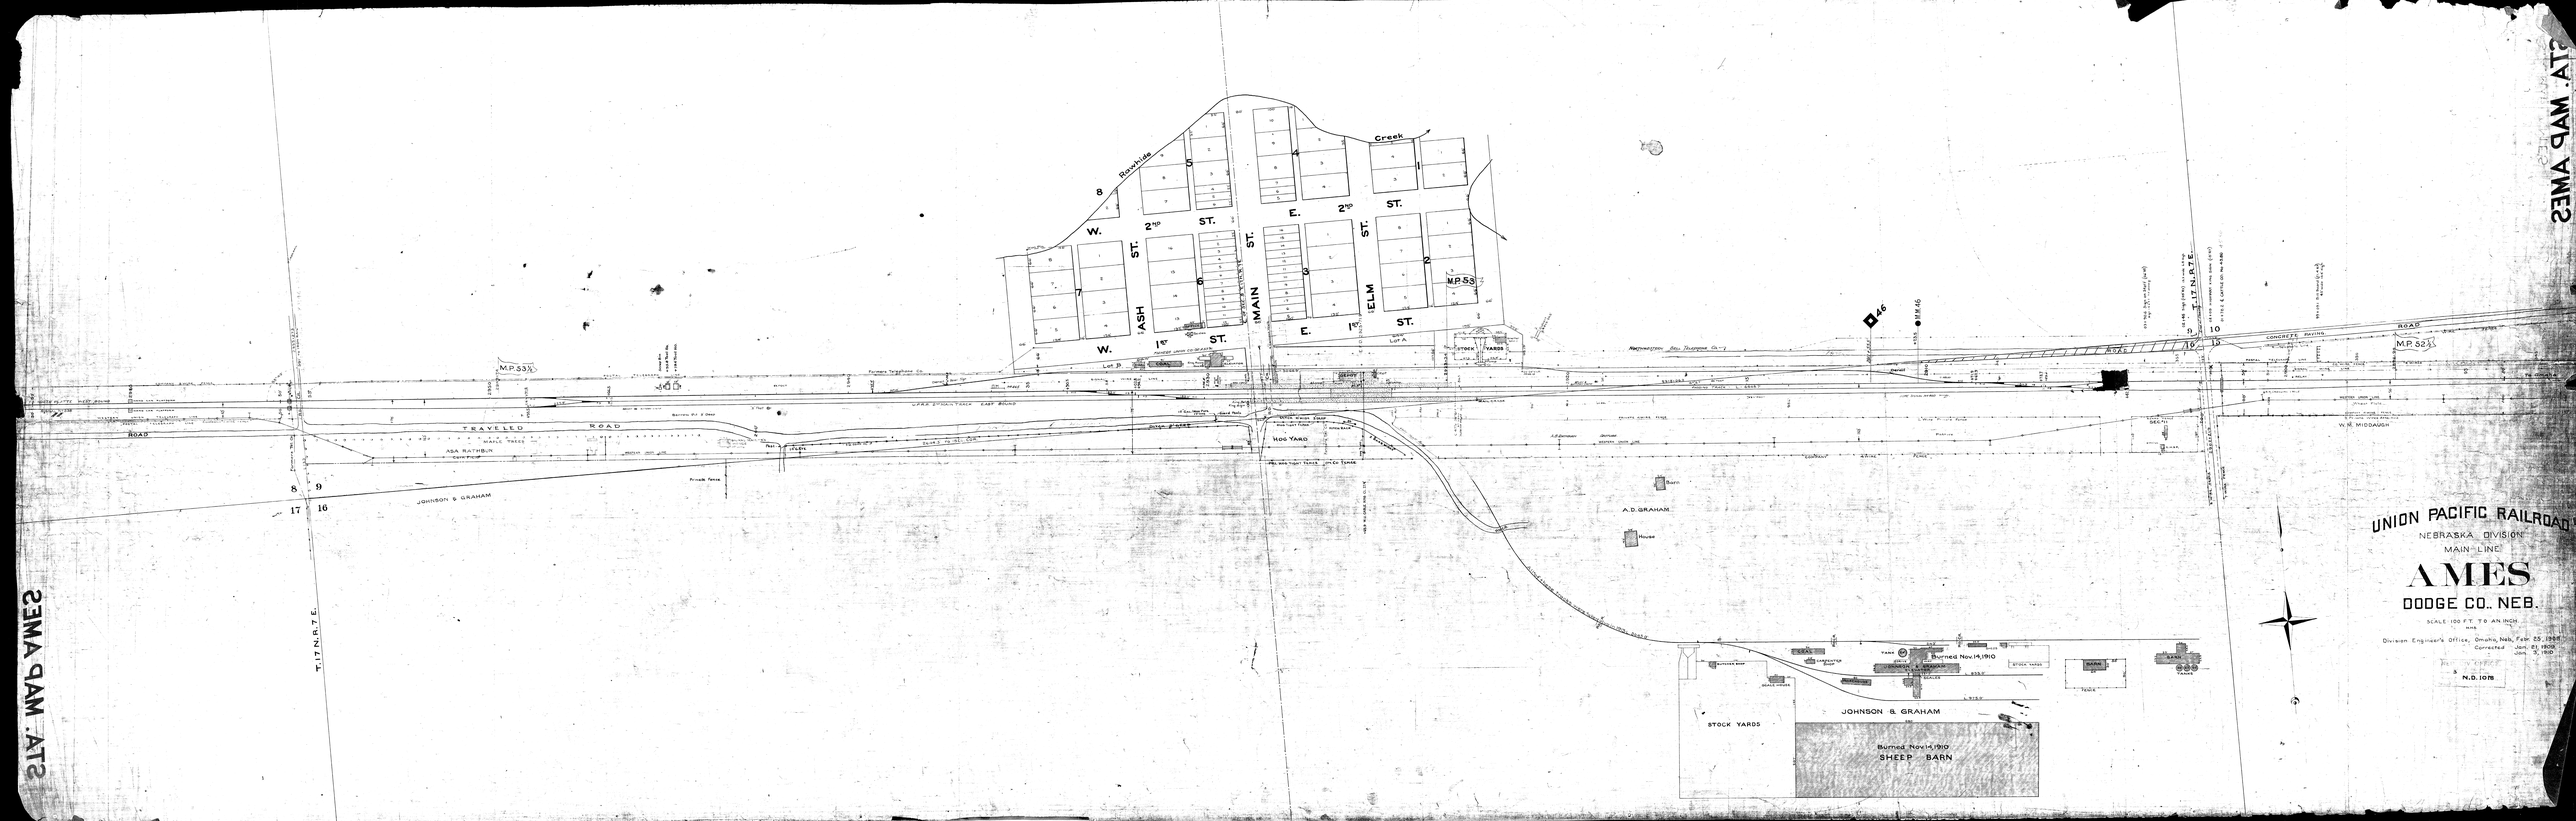

UNION PACIFIC RAILROAD
NEBRASKA DIVISION
MAIN LINE
AMES
DODGE CO., NEB.
SCALE 100 FT. TO AN INCH
Division Engineer's Office, Omaha, Neb., Feb. 25, 1909
Corrected Jan. 21, 1909
Jan. 3, 1910
N.D. 1078
STA. MAP AMES
STA. MAP AMES
Rawhide Creek
W. 2ND ST.
E. 2ND ST.
W. 1ST ST.
E. 1ST ST.
ASH ST.
MAIN ST.
ELM ST.
M.P. 53
M.P. 52½
M.P. 53½
M.M. 46
TRAVELED ROAD
ASA RATHBUN
JOHNSON & GRAHAM
HOG YARD
A.D. GRAHAM
Barn
House
STOCK YARDS
JOHNSON & GRAHAM
Burned Nov. 14, 1910
SHEEP BARN
Burned Nov. 14, 1910
T. 17 N. R. 7 E.
CONCRETE PAVING ROAD
W. M. MIDDAUGH