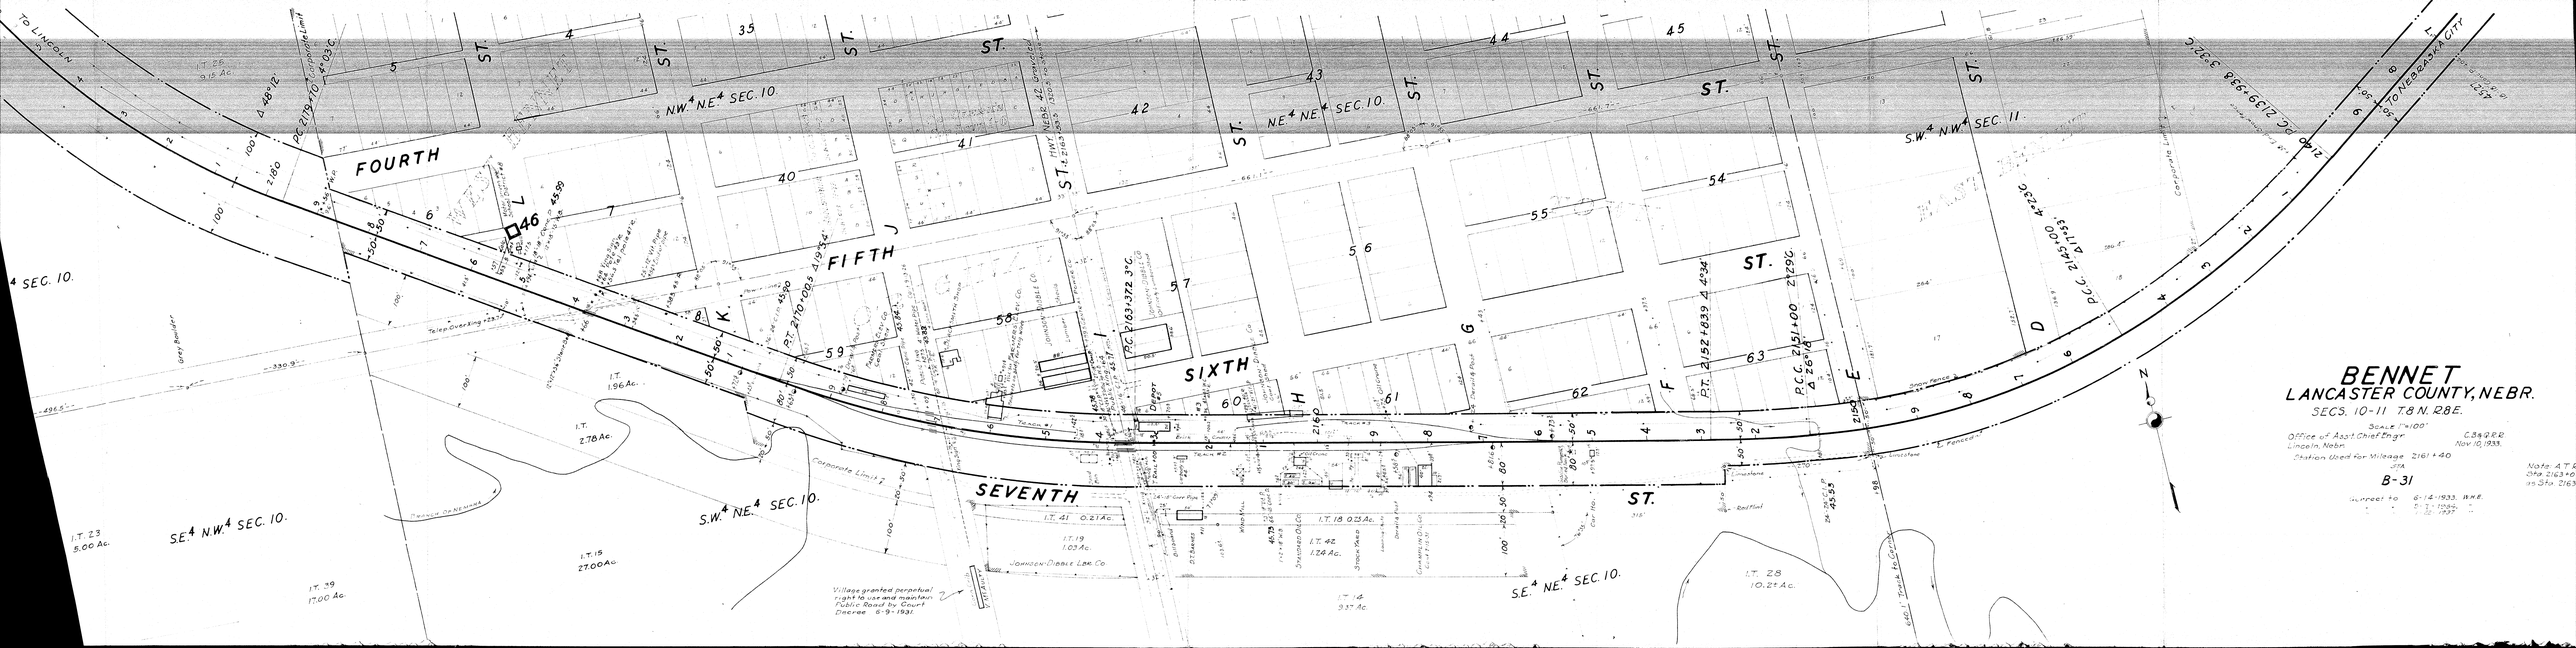
BENNET
LANCASTER COUNTY, NEBR.
SECS. 10-11 T.8 N. R.8 E.
Scale 1" = 100'
Office of Asst. Chief Engr.
Lincoln, Nebr.
C.B.&Q.R.R.
Nov. 16, 1933.
Station Used for Mileage 2161+40
J.T.A.
B-31
Incorrect to 6-14-1933. W.W.E.
" " 5-7-1935. " "
" " 12-12-1937. " "
Note: A.T.A. Sta. 2163+0 as Sta. 2163
To Lincoln
To Nebraska City
FOURTH ST.
FIFTH ST.
SIXTH ST.
SEVENTH ST.
N.W.¼ N.E.¼ SEC. 10.
N.E.¼ N.E.¼ SEC. 10.
S.W.¼ N.W.¼ SEC. 11.
S.W.¼ N.E.¼ SEC. 10.
S.E.¼ N.W.¼ SEC. 10.
S.E.¼ N.E.¼ SEC. 10.
P.C. 2139+98.3 3°30'C
P.C.C. 2145+00 4°22'C
P.C.C. 2151+00 4°26'C
P.T. 2152+83.9 4°34'
P.C. 2163+37.2 3°C.
P.C. 2119+10 4°03'C.
Δ 48°12'
Depot
Village granted perpetual right to use and maintain Public Road by Court Decree 6-9-1931.
Corporate Limits
Telep. Over-Xing

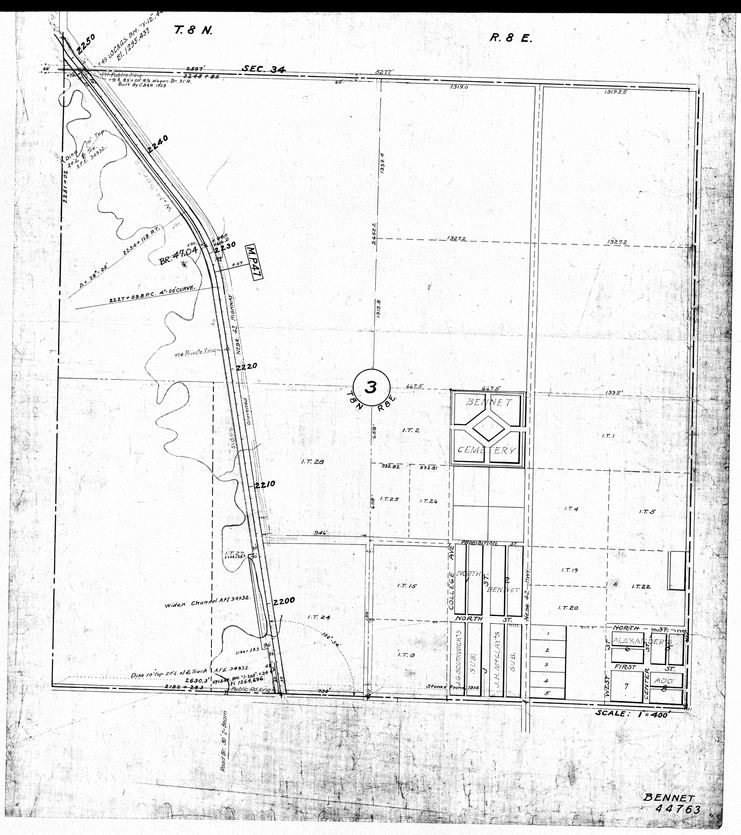
T. 8 N.
R. 8 E.
SEC. 34
3
T8N R8E
BENNET CEMETERY
I.T. 28
I.T. 25
I.T. 26
I.T. 2
I.T. 1
I.T. 4
I.T. 5
I.T. 19
I.T. 22
I.T. 20
I.T. 15
I.T. 24
I.T. 8
NORTH ST.
FIRST ST.
ALEXANDER
SCALE: 1"=400'
BENNET
44763

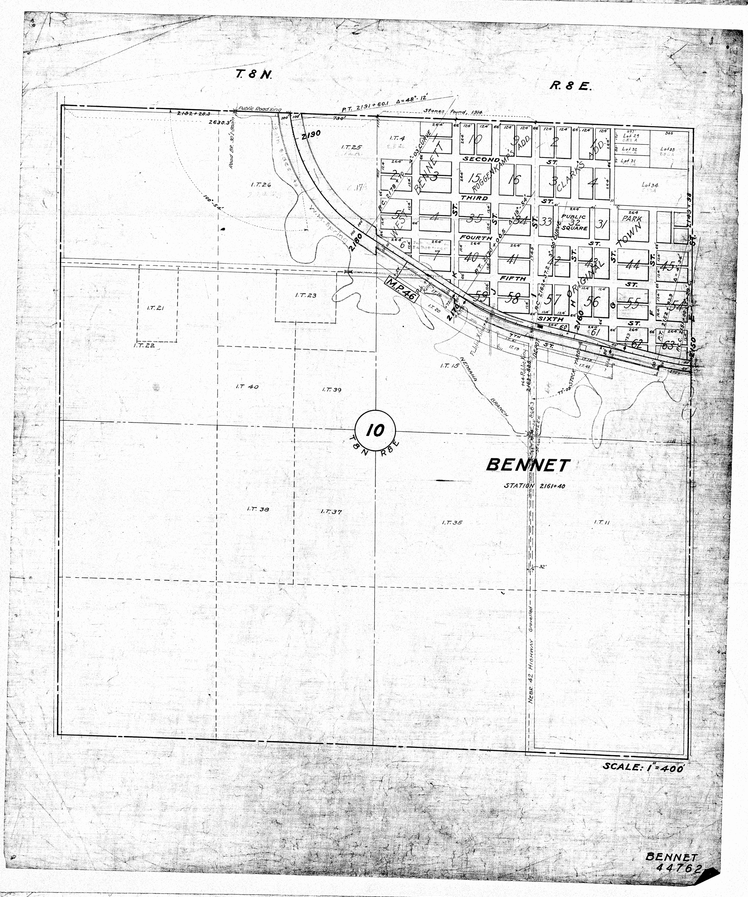
T. 8 N.
R. 8 E.
SECOND ST.
THIRD ST.
FOURTH ST.
FIFTH ST.
SIXTH ST.
PUBLIC SQUARE
PARK
MP46
10
T8N R8E
BENNET
STATION 2161+40
I.T. 21
I.T. 23
I.T. 40
I.T. 39
I.T. 38
I.T. 37
I.T. 35
I.T. 11
SCALE: 1"=400'
BENNET
44762

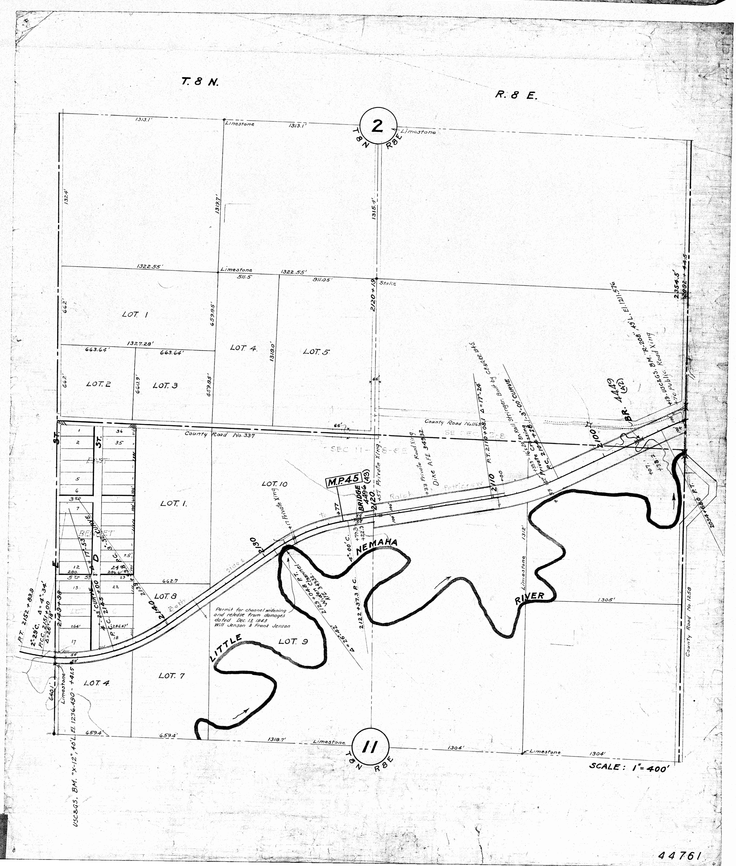
T. 8 N.
R. 8 E.
2
T8N R8E
LOT. 1
LOT. 2
LOT. 3
LOT. 4
LOT. 5
LOT. 10
LOT. 8
LOT. 9
LOT. 7
MP45
NEMAHA
RIVER
LITTLE
11
T8N R8E
SCALE: 1"=400'
44761