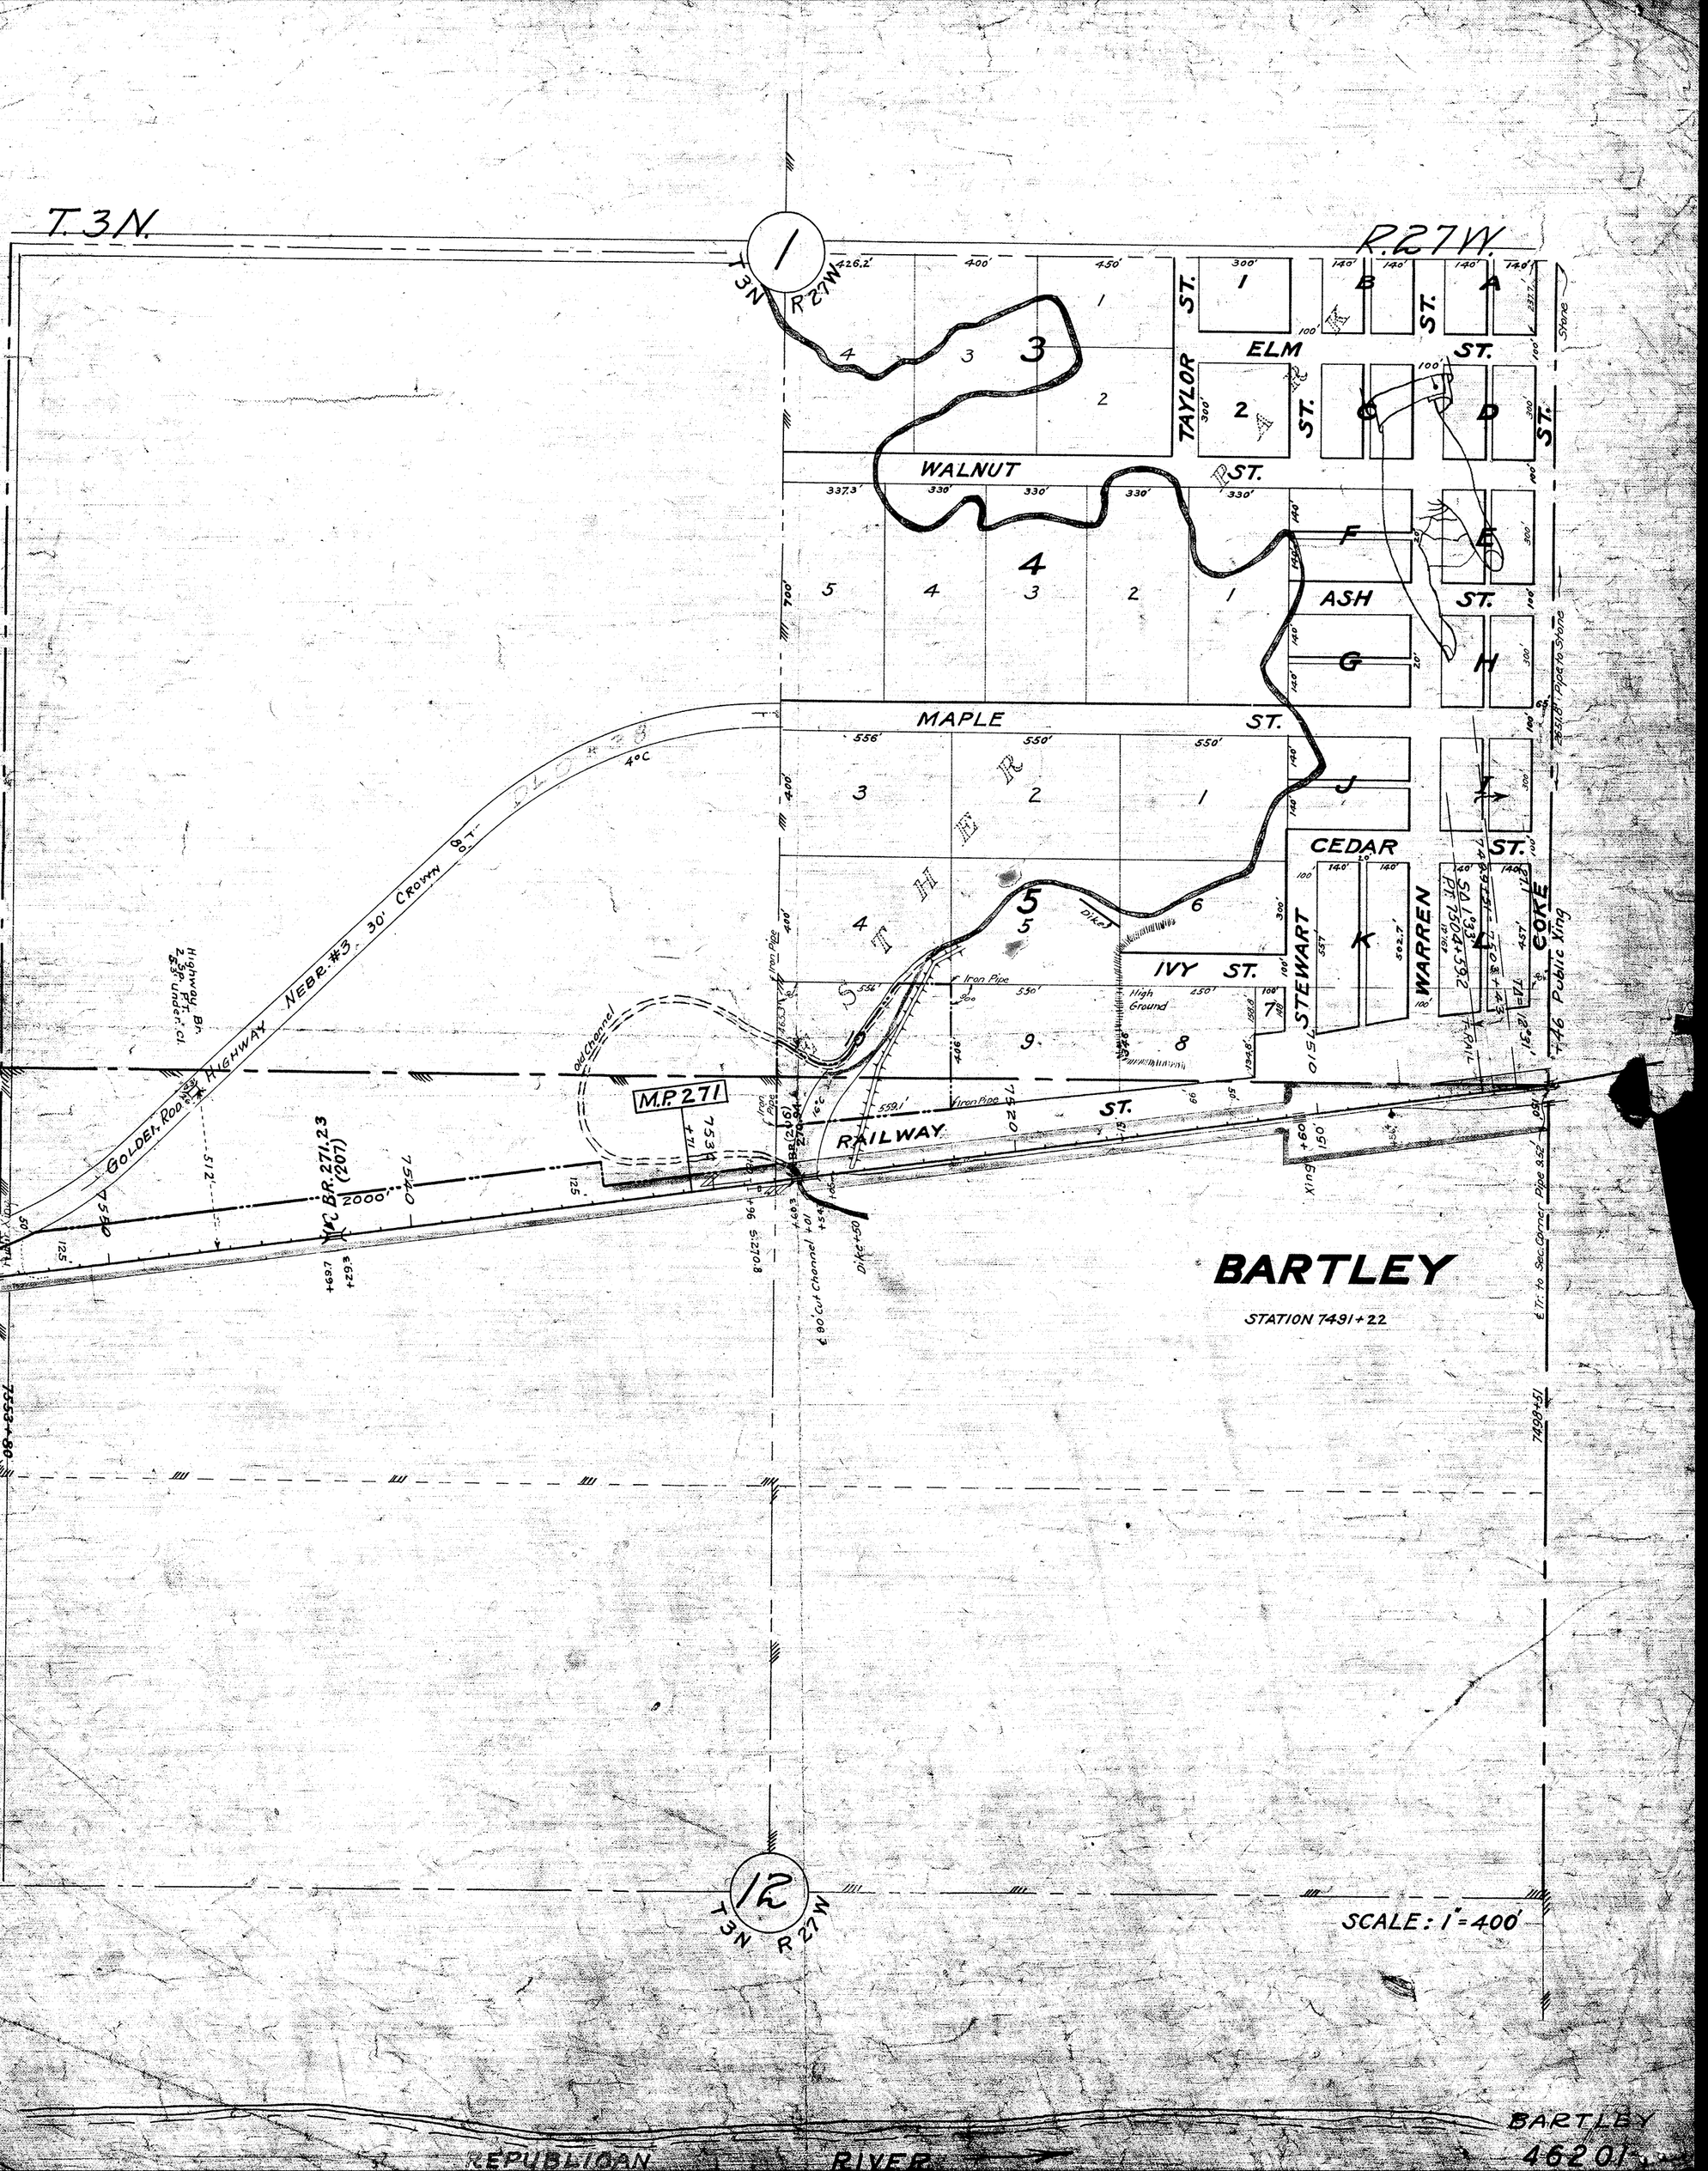

T.3N.
R.27W.
1
T3N R27W
WALNUT ST.
MAPLE ST.
CEDAR ST.
IVY ST.
ELM ST.
TAYLOR ST.
ASH ST.
STEWART
WARREN
COKE
RAILWAY ST.
M.P. 271
BR. 271.23 (207)
2000'
Highway Br. 2 Sp. P.T. 5.3' Under Cl.
GOLDEN ROD HIGHWAY NEBR. #3 30' CROWN
Old Channel
Iron Pipe
High Ground
Dike
Public Xing
BARTLEY
STATION 7491+22
12
T3N R27W
SCALE: 1"=400'
REPUBLICAN RIVER
BARTLEY
46201

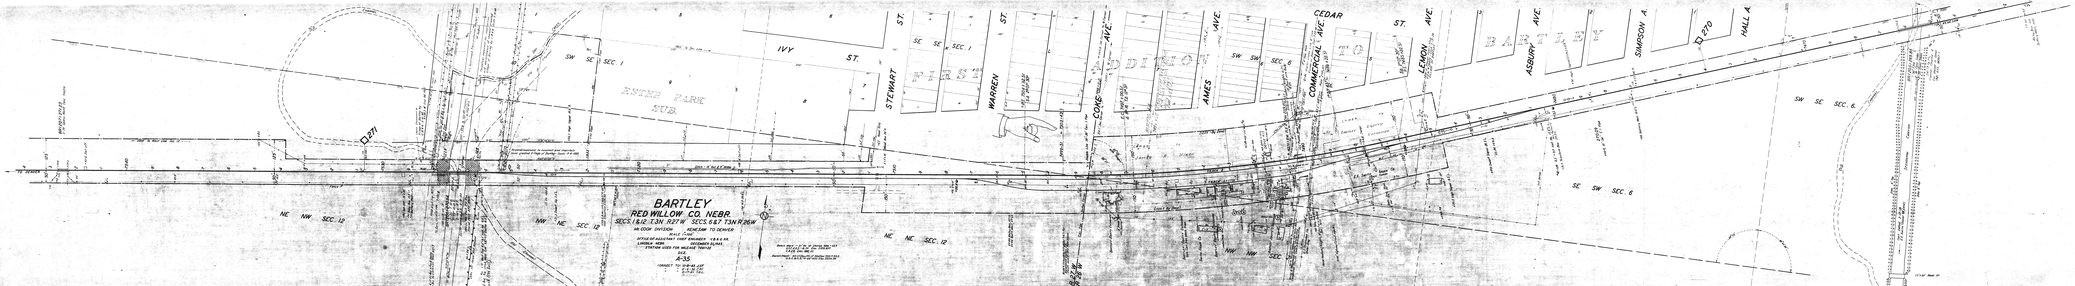
BARTLEY
RED WILLOW CO. NEBR.
SECS. 1 & 12 T.3N. R27W SECS. 6 & 7 T.3N. R26W
MK COOK DIVISION NEWCAMP TO DENVER
A-35
ESTER PARK SUB.
FIRST ADDITION TO BARTLEY
IVY ST.
STEWART ST.
WARREN ST.
CONE AVE.
AMES AVE.
COMMERCIAL AVE.
CEDAR ST.
LEMON AVE.
ASBURY AVE.
SIMPSON A.
HALL A.
SW SE SEC. 1
SE SE SEC. 1
SW SW SEC. 6
SW SE SEC. 6
SE SW SEC. 6
NE NW SEC. 12
NW NE SEC. 12
NE NE SEC. 12
NW NW SEC.
SW SE SEC. 1
SW SE SEC. 6
270
271
BARTLEY