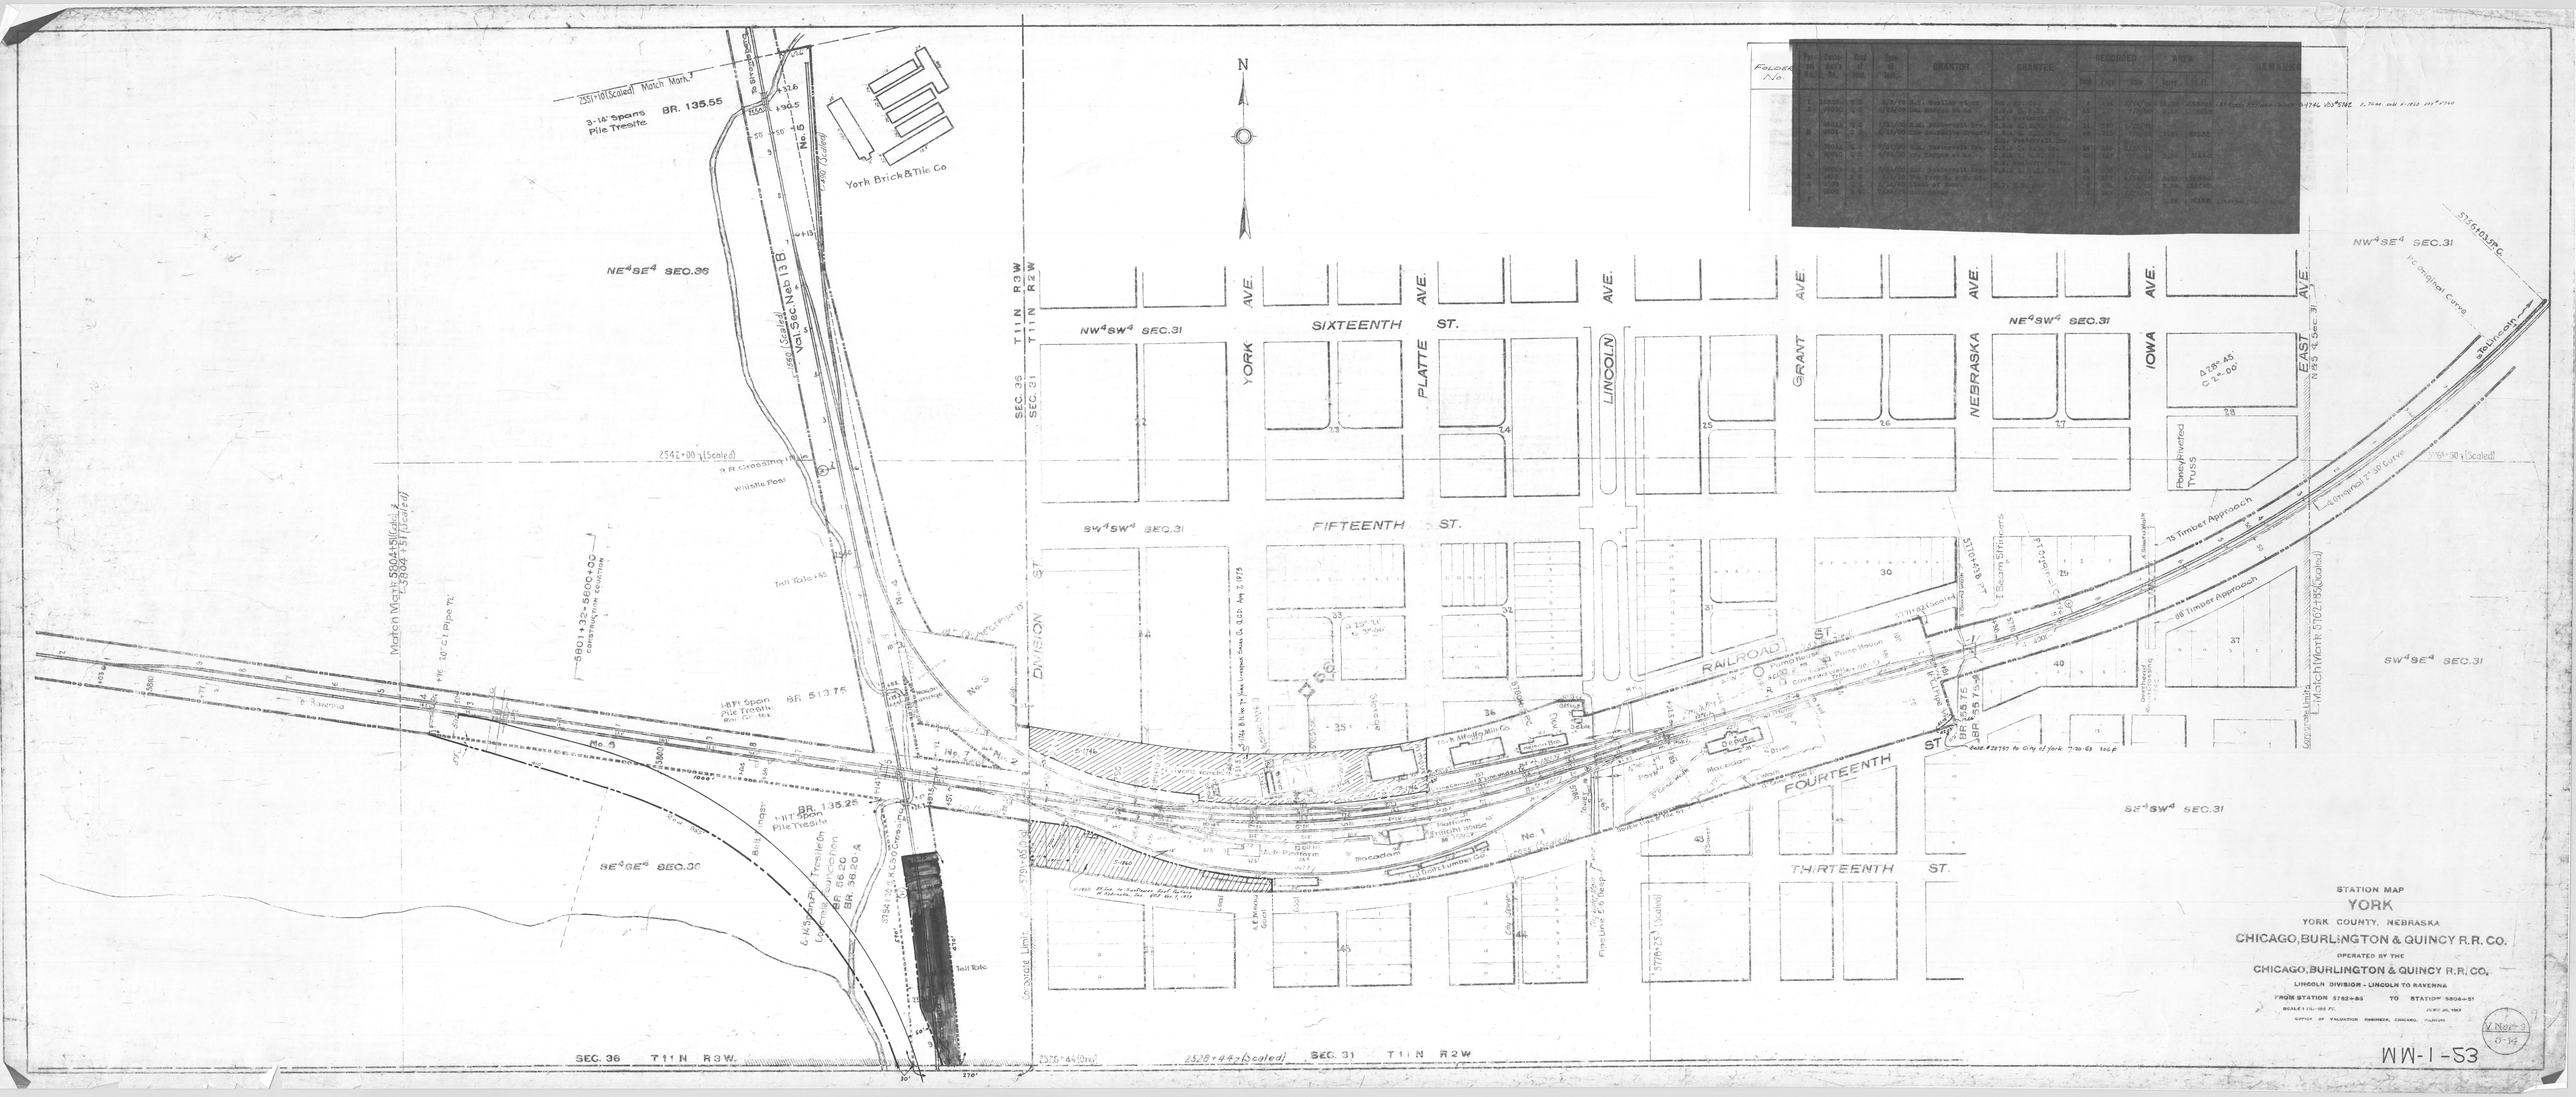

N
NE4SE4 SEC.36
NW4SW4 SEC.31
SW4SW4 SEC.31
SE4SE4 SEC.36
NE4SW4 SEC.31
NW4SE4 SEC.31
SW4SE4 SEC.31
SE4SW4 SEC.31
SIXTEENTH ST.
FIFTEENTH ST.
FOURTEENTH ST
THIRTEENTH ST.
RAILROAD ST.
YORK AVE.
PLATTE AVE.
LINCOLN AVE.
GRANT AVE.
NEBRASKA AVE.
IOWA AVE.
EAST AVE.
DIVISION ST.
York Brick & Tile Co
3-18' Spans Pile Trestle
BR. 135.55
BR. 513.75
BR. 135.25
Val. Sec. Neb 13 B.
Poney Riveted Truss
75' Timber Approach
88' Timber Approach
Match Mark 5804+51 (Scaled)
Match Mark 5762+85 (Scaled)
Corporate Limits
SEC. 36 T11N R3W
SEC. 31 T11N R2W
STATION MAP
YORK
YORK COUNTY, NEBRASKA
CHICAGO, BURLINGTON & QUINCY R.R. CO.
OPERATED BY THE
CHICAGO, BURLINGTON & QUINCY R.R. CO.
LINCOLN DIVISION - LINCOLN TO RAVENNA
FROM STATION 5762+85 TO STATION 5804+51
OFFICE OF VALUATION ENGINEER, CHICAGO, ILLINOIS
WW-1-53