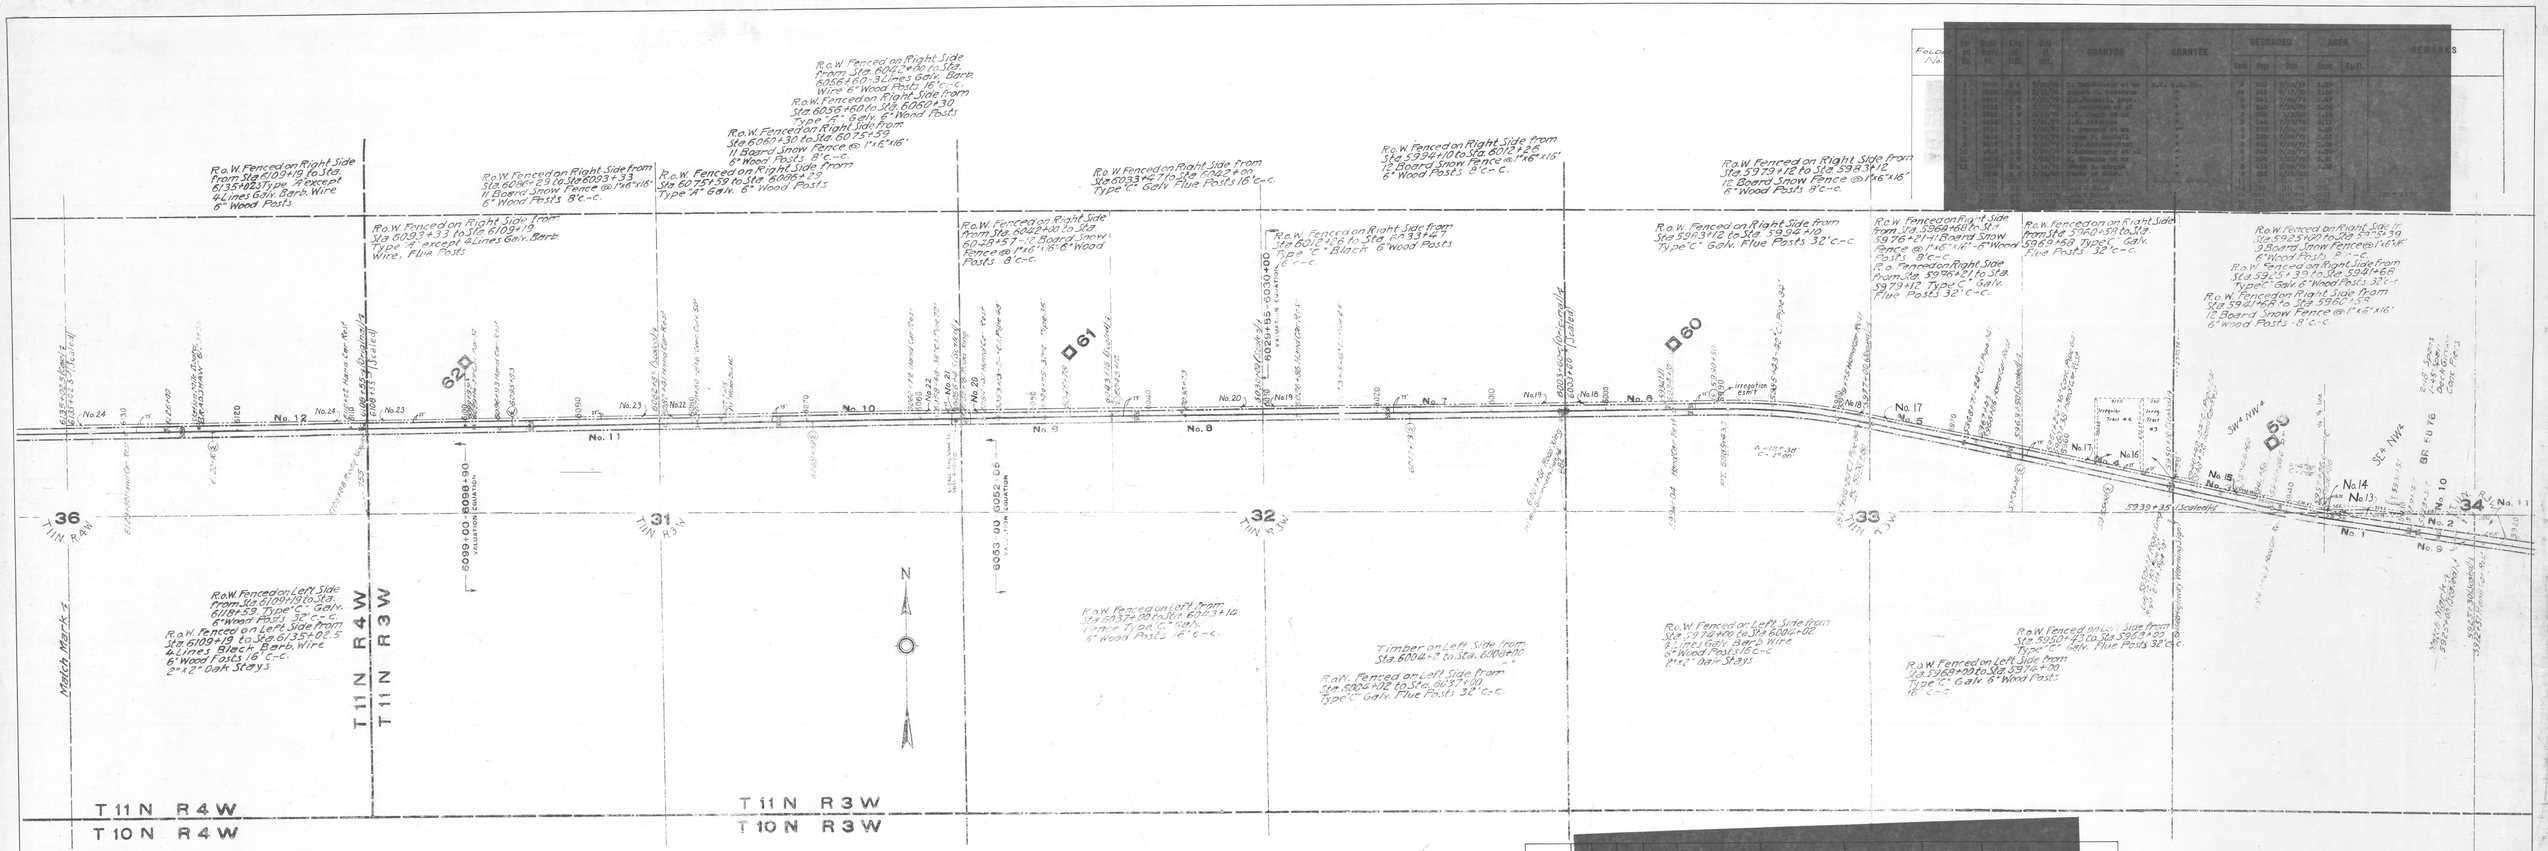

Folder No.	Pin Blk.	Book Page	Line Sect.	Date of Deed	GRANTOR	GRANTEE	RECORDED Book	RECORDED Page	RECORDED Date	AREA Acres	AREA Sq. Ft.	REMARKS
[redacted]												

Folder No.	Pin Blk.	Book Page	Line Sect.	Date of Deed	GRANTOR	GRANTEE	RECORDED Book	RECORDED Page	RECORDED Date	AREA Acres	AREA Sq. Ft.	REMARKS
[redacted]												

RIGHT OF WAY & TRACK MAP

CHICAGO, BURLINGTON & QUINCY R.R. CO.

OPERATED BY THE

CHICAGO, BURLINGTON & QUINCY R.R. CO

LINCOLN DIVISION - LINCOLN TO RAVENNA

FROM STATION 5926+00 TO STATION 6135+02.5

SCALE 1 IN. = 400 FT. JUNE 30, 1917

OFFICE OF VALUATION ENGINEER, CHICAGO ILLINOIS

V Nebr 9 15

SS-1-MM