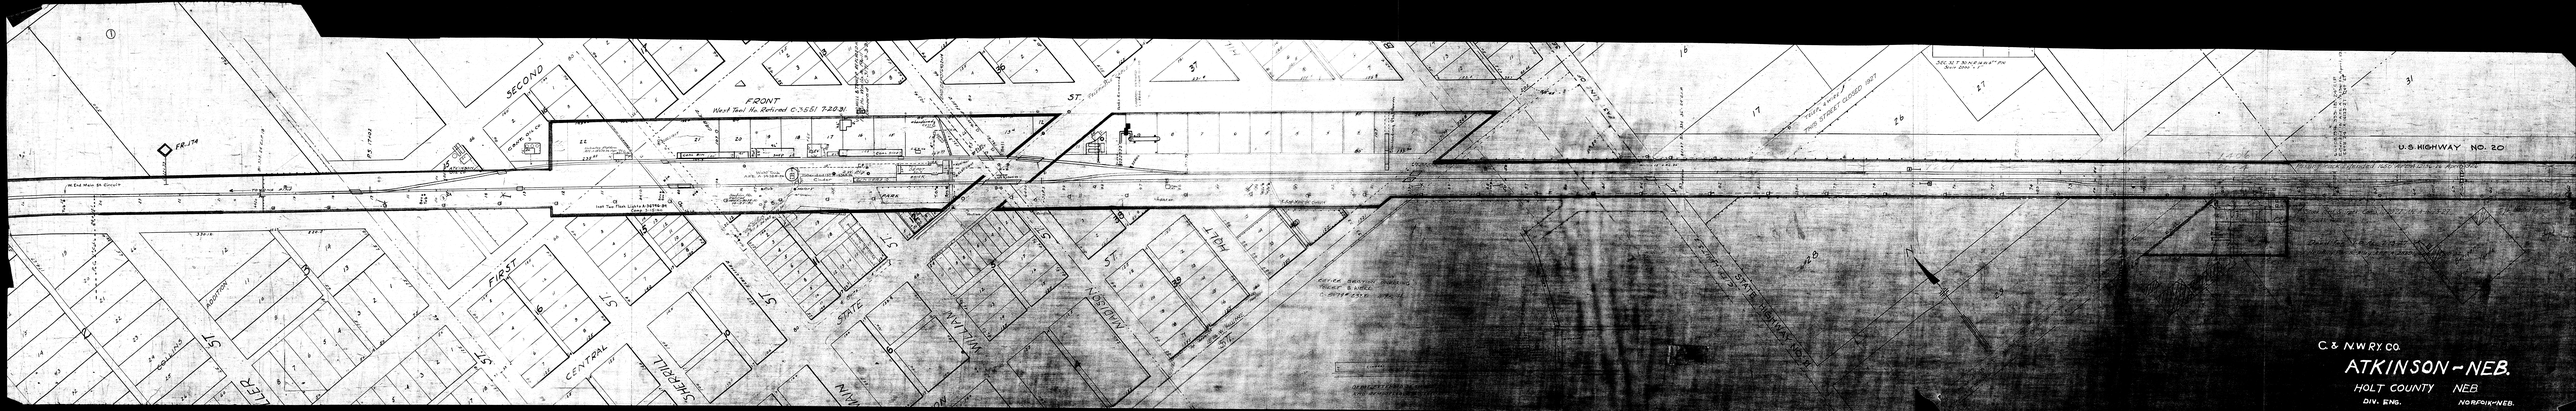

SECOND
FRONT
West Tool Ho. Retired C.3561 7-20-31
FIRST
CENTRAL
SHERRILL
STATE
WILLIAM
MADISON
HOLT
U.S. HIGHWAY NO. 20
C. & N.W. RY. CO.
ATKINSON - NEB.
HOLT COUNTY NEB
DIV. ENG. NORFOLK-NEB.
SCALE 1" = 100 Ft.

C & N-W RY.
Gravel Pit, 4½ Miles West of Atkinson,
Siding
Holt Co, Nebr.
Scale 100'=1"
Engineers Office
Omaha Jan. 30 1902.
#5635.
Corrected Dec. 10th 1903.
Corrected Dec. 7th, 1908
Corrected June 11th 1913 by print from Eng'r of Maint., marked "Correct to Jan. 12th 1911."
C.E. 7171
South Line Sec. 15 T30N R15W.
North Line Sec. 22 T30N R15W.
Road Vacated Sept. 25 1901.
Road to be used in lieu of road on North Line of Section 22 across Gravel Pit
Sold Sept. 8, 1926. Hi-way.
Atkinson Gravel Pit Siding