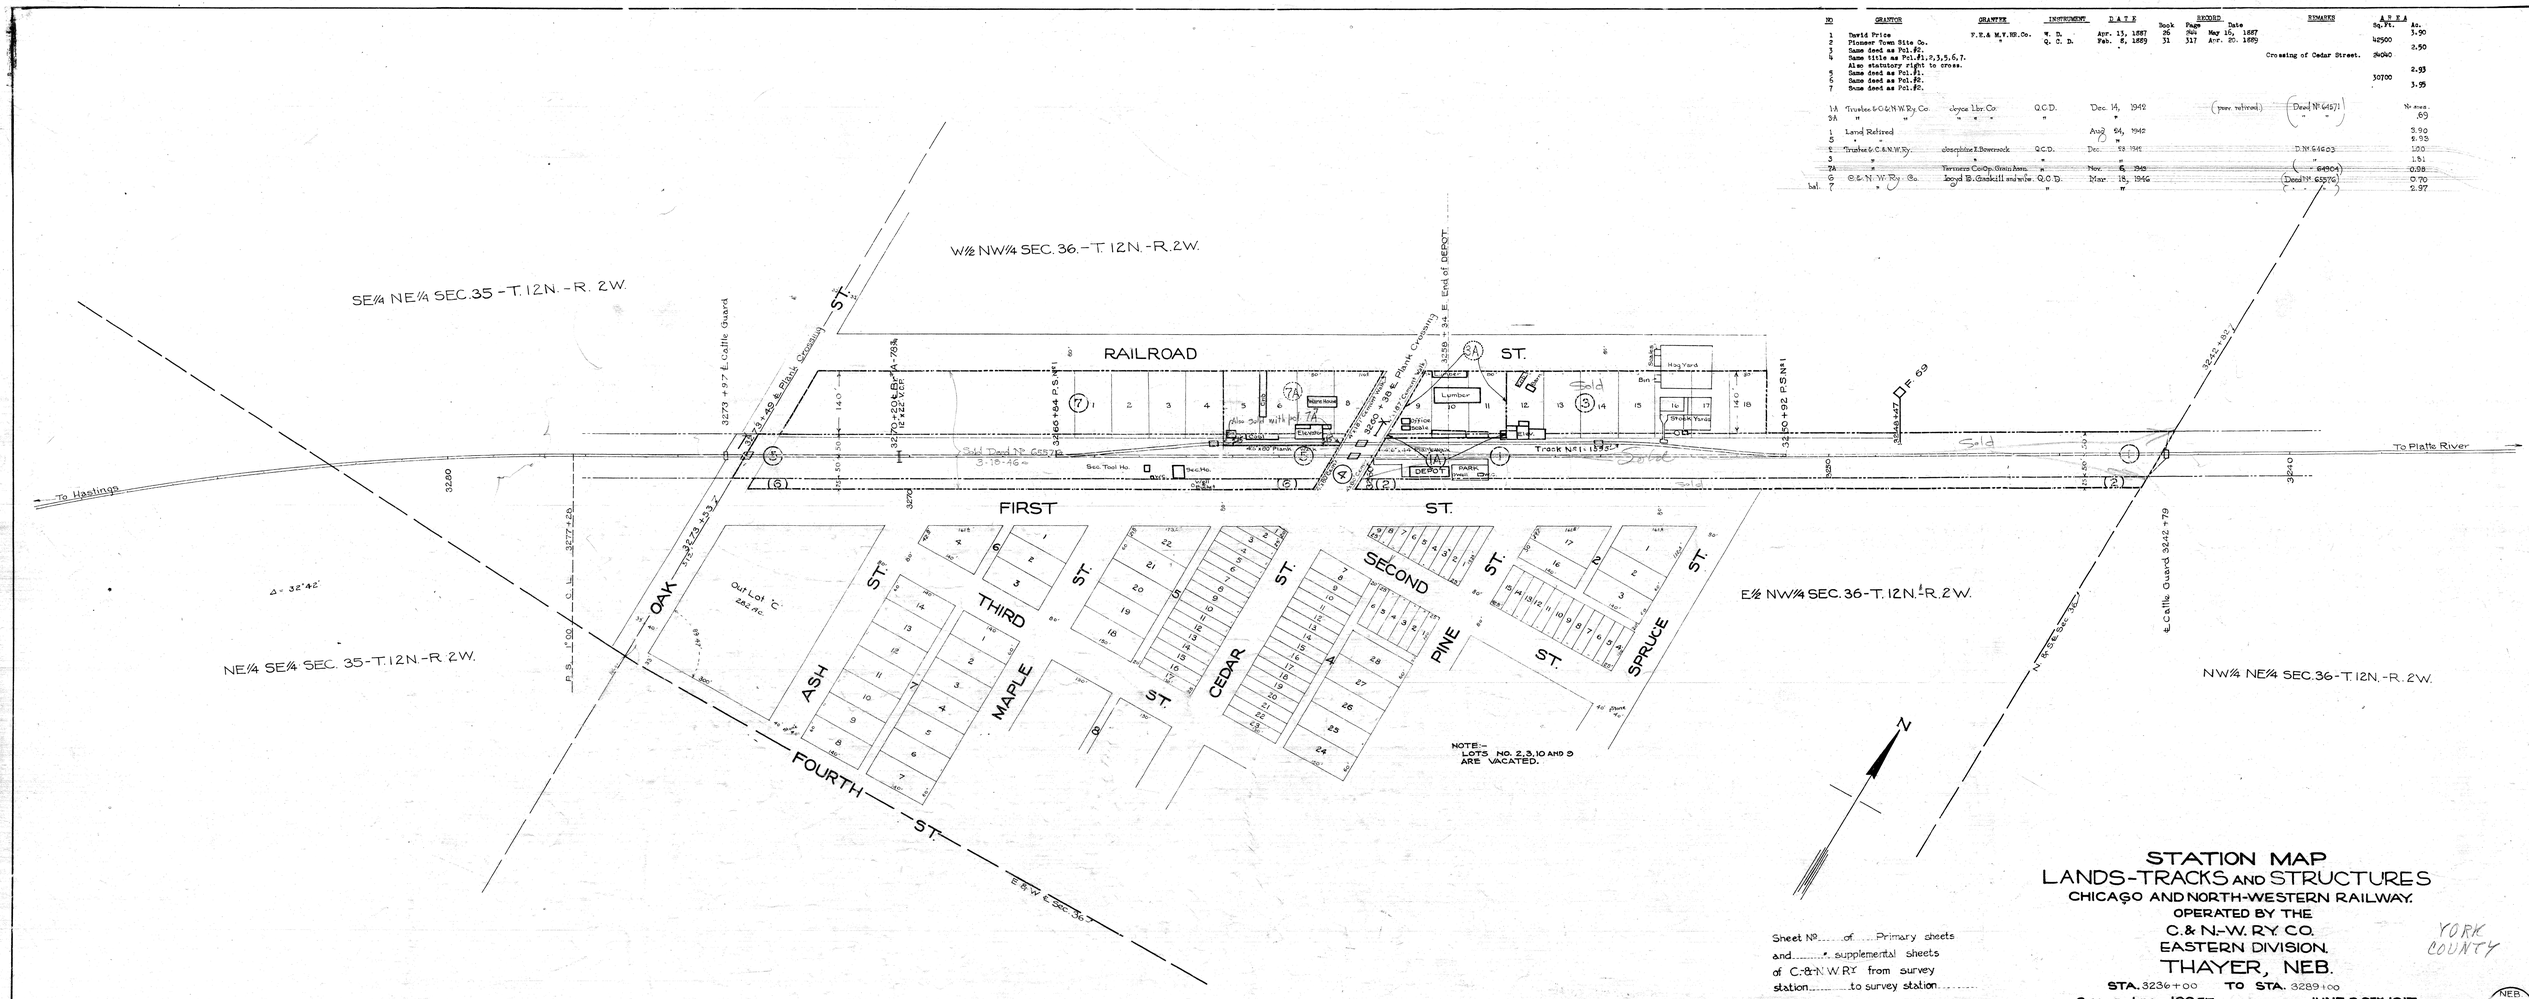

NO	GRANTOR	GRANTEE	INSTRUMENT	DATE	RECORD Book	Page	Date	REMARKS	AREA Sq. Ft.	Ac.
1	David Price	F. F. & M. Y. Ry. Co.	W. D.	Apr. 13, 1887	26	344	May 16, 1887			3.90
2	Pioneer Town Site Co.	"	Q. C. D.	Feb. 8, 1889	31	317	Apr. 20, 1889		42500	
3	Same deed as Pcl. #2.			"						2.50
4	Same title as Pcl. #1, 7, 3, 5, 6, 7. Also statutory right to cross.							Crossing of Cedar Street.	26040	
5	Same deed as Pcl. #1.									2.93
6	Same deed as Pcl. #2.								30700	
7	Same deed as Pcl. #2.									3.99
1A	Trustee for C & N. W. Ry. Co.	Joyce Lbr. Co.	Q.C.D.	Dec. 14, 1942				(prev. retired)	Deed No 64571	No area. .69
5A	" "	" " "	"	"					" "	
1	Land Retired			Aug. 24, 1942						3.90
6	"			"						2.93
4	Trustee for C & N. W. Ry.	Josephine E. Bowersock	Q.C.D.	Dec. 28, 1945					D.N. 64603	1.00
3	"	"	"	"					"	1.81
7A	"	Farmers Co-Op. Grain Assn.	"	Nov. 6, 1943					64304	0.08
6	C. & N. W. Ry. Co.	Boyd B. Gaskill and wife	Q.C.D.	Mar. 18, 1946					Deed No 65976	0.70
bal. 7	"	"	"	"					" "	2.97

PLATTED - VAL. CH. NOTES, B.A.M. DEC. 16, 1916
TRACED - - - - - - S.B. APRIL 10, 1917
CHECKED - - - - - - S.R.Y. APRIL 16, 1917

Sheet No. ..... of ..... Primary sheets
and ..... supplemental sheets
of C. & N. W. R'Y. from survey
station ..... to survey station .....

Assistant Engineer

STATION MAP
LANDS - TRACKS AND STRUCTURES
CHICAGO AND NORTH-WESTERN RAILWAY.
OPERATED BY THE
C. & N.-W. R'Y. CO.
EASTERN DIVISION.
THAYER, NEB.

STA. 3236+00 TO STA. 3289+00

SCALE: 1 IN. = 100 FT. JUNE 30TH 1917.

OFFICE OF CHIEF ENGINEER
CHICAGO, ILL.

YORK COUNTY

NEB. V-5 S-16