No.	GRANTOR	GRANTEE	INSTRUMENT	DATE	RECORD Book	Page	Date	REMARKS	AREA Sq. Ft.	Ac.
1	David F. Sayre	F.T.& M.V.RR.Co.	Q. C. D.	Apr. 16, 1887	26	280	May 16, 1887			3.37
	Pioneer Town Site Co.	"	"	Feb. 8, 1889	31	310	Apr. 20, 1889			6.29
2	Same deed as Pol.#1 from P.T.S.Co.									
1	Trustee & C.& N.W.Rx	Thomas H. & Wm. L. Flower	Q.C.D.	June 7, 1943				Deed No. 64750	337	
2	"	"	"	"				" " "	6.29	

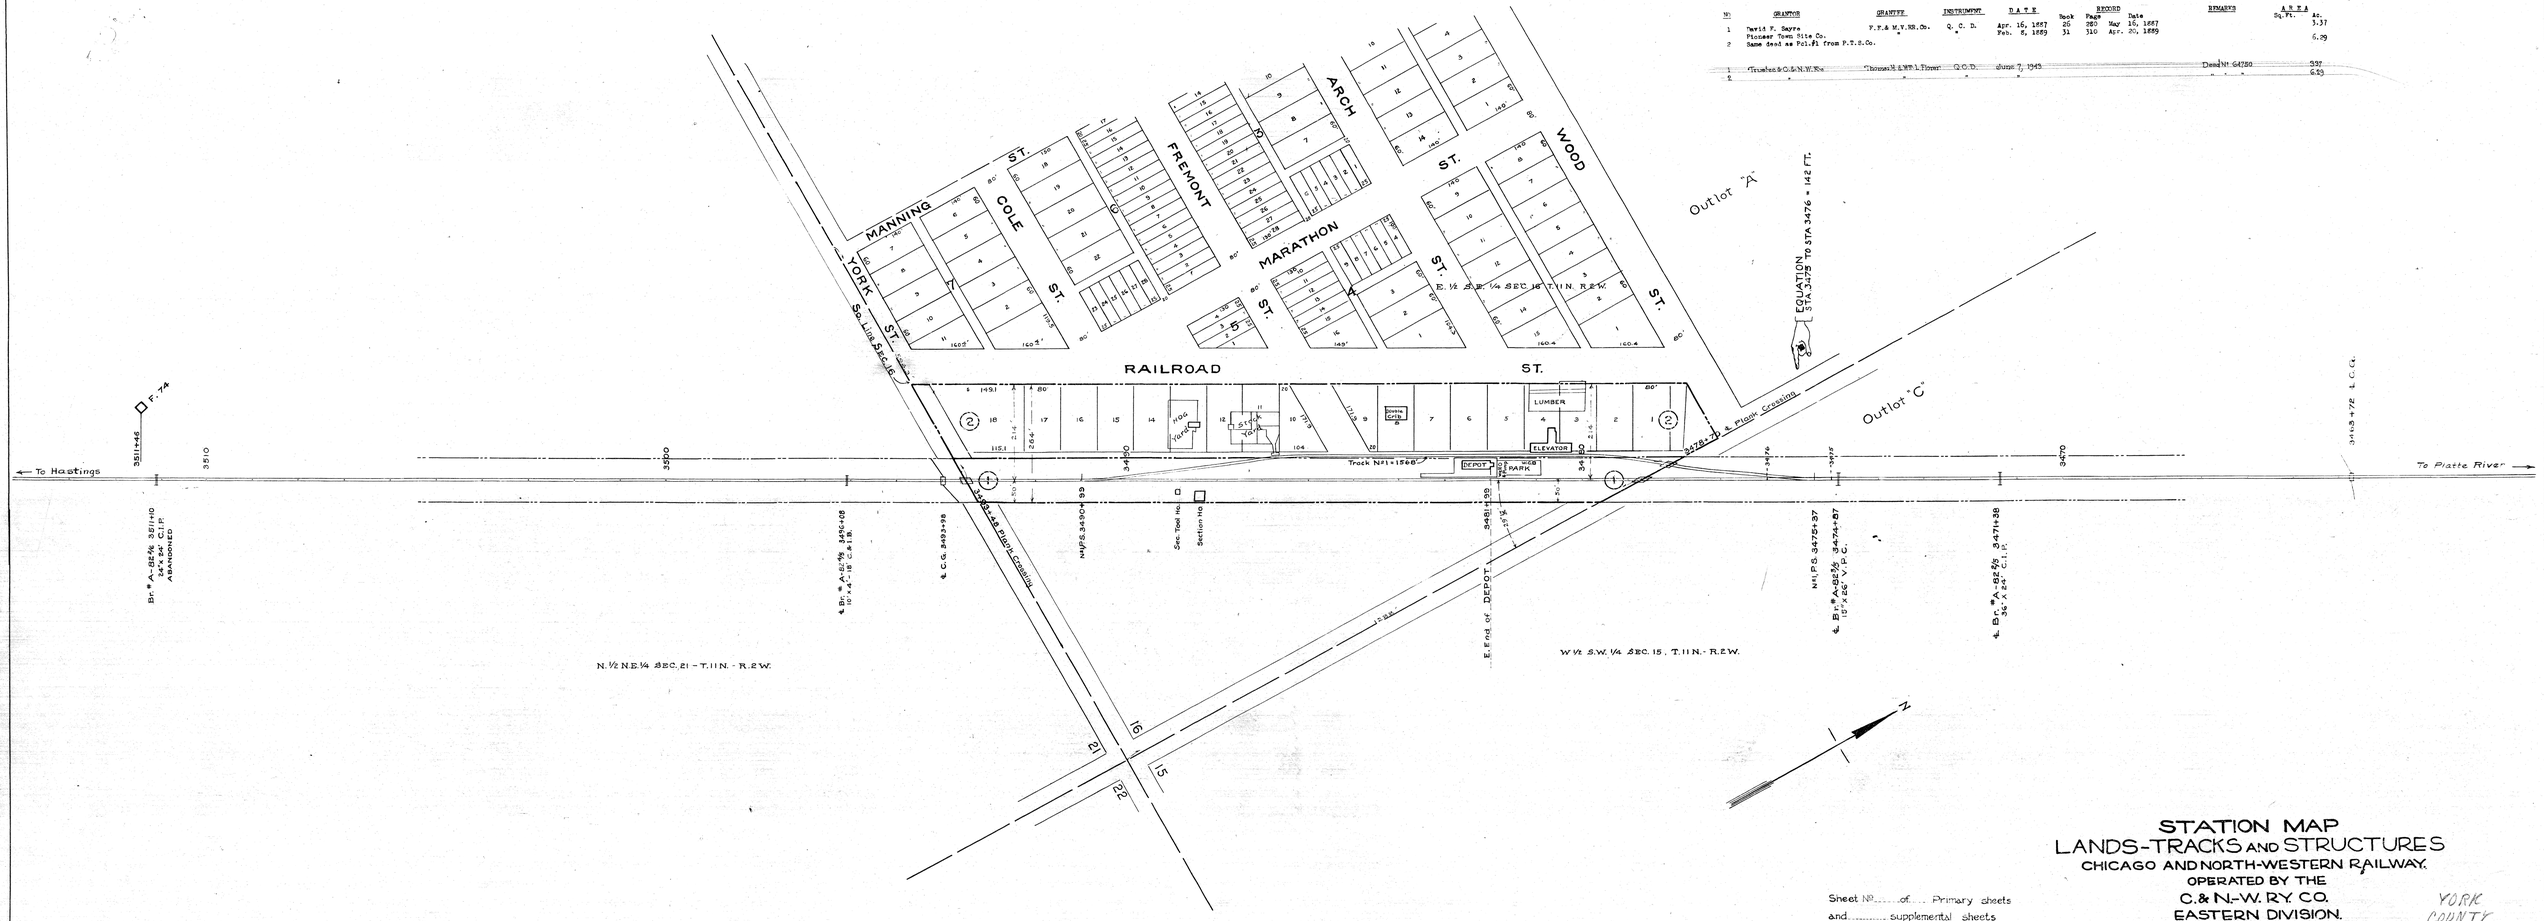

STATION MAP
LANDS-TRACKS AND STRUCTURES
CHICAGO AND NORTH-WESTERN RAILWAY.
OPERATED BY THE
C.& N.-W. RY. CO.
EASTERN DIVISION.
HOUSTON, NEB.

STA. 3461+00 TO STA. 3514+00

SCALE: 1-IN. = 100 FT. JUNE 30TH 1917.

OFFICE OF CHIEF ENGINEER
CHICAGO, ILL.

YORK COUNTY

Sheet No. ..... of ..... Primary sheets and ..... supplemental sheets of C.-&-N.W.RY. from survey station ..... to survey station .....

Assistant Engineer

NEB. V.5 S-17

PLATTED Val. & Ch. Notes A.A.M. December 18, 1918.
TRACED G.A.A. April 11-12, 1919
CHECKED S.K.Y. April 16, 1919