No	Grantor	Grantee	Instrument	Date	Record Book	Record Page	Record Date	Remarks	Area Sq. Ft.	Area Ac.
1	Chas. F. Geanque	F.T.& M.V.RY.Co.	Condemnation	Aug. 8, 1887	27	55	Aug. 27, 1887		15000	
2	Benjamin Price	"	W. D.	June 11, 1887	26	379	June 21, 1887			2.85
3	W. J. Taylor	"	"	Apr. 15, 1887	26	217	May 16, 1887		22000	
4	Hester A. Shum	"	Condemnation	Apr. 26, 1887	26	161	May 14, 1887			6.84
5	George Sallsbery	"	W. D.	Apr. 15, 1887	26	241	May 16, 1887			4.96
6	Jonathan S. Shum Sr.	"	Condemnation	Apr. 26, 1887	26	159	May 14, 1887			8.77
7	David E. Sayre	"	W. D.	Apr. 16, 1887	26	211	May 16, 1887			3.58
8	F. L. & F. G. Mayhew	"	Condemnation	Apr. 26, 1887	26	157	May 14, 1887			17.33

Inland Retired - Aug. 24, 1942

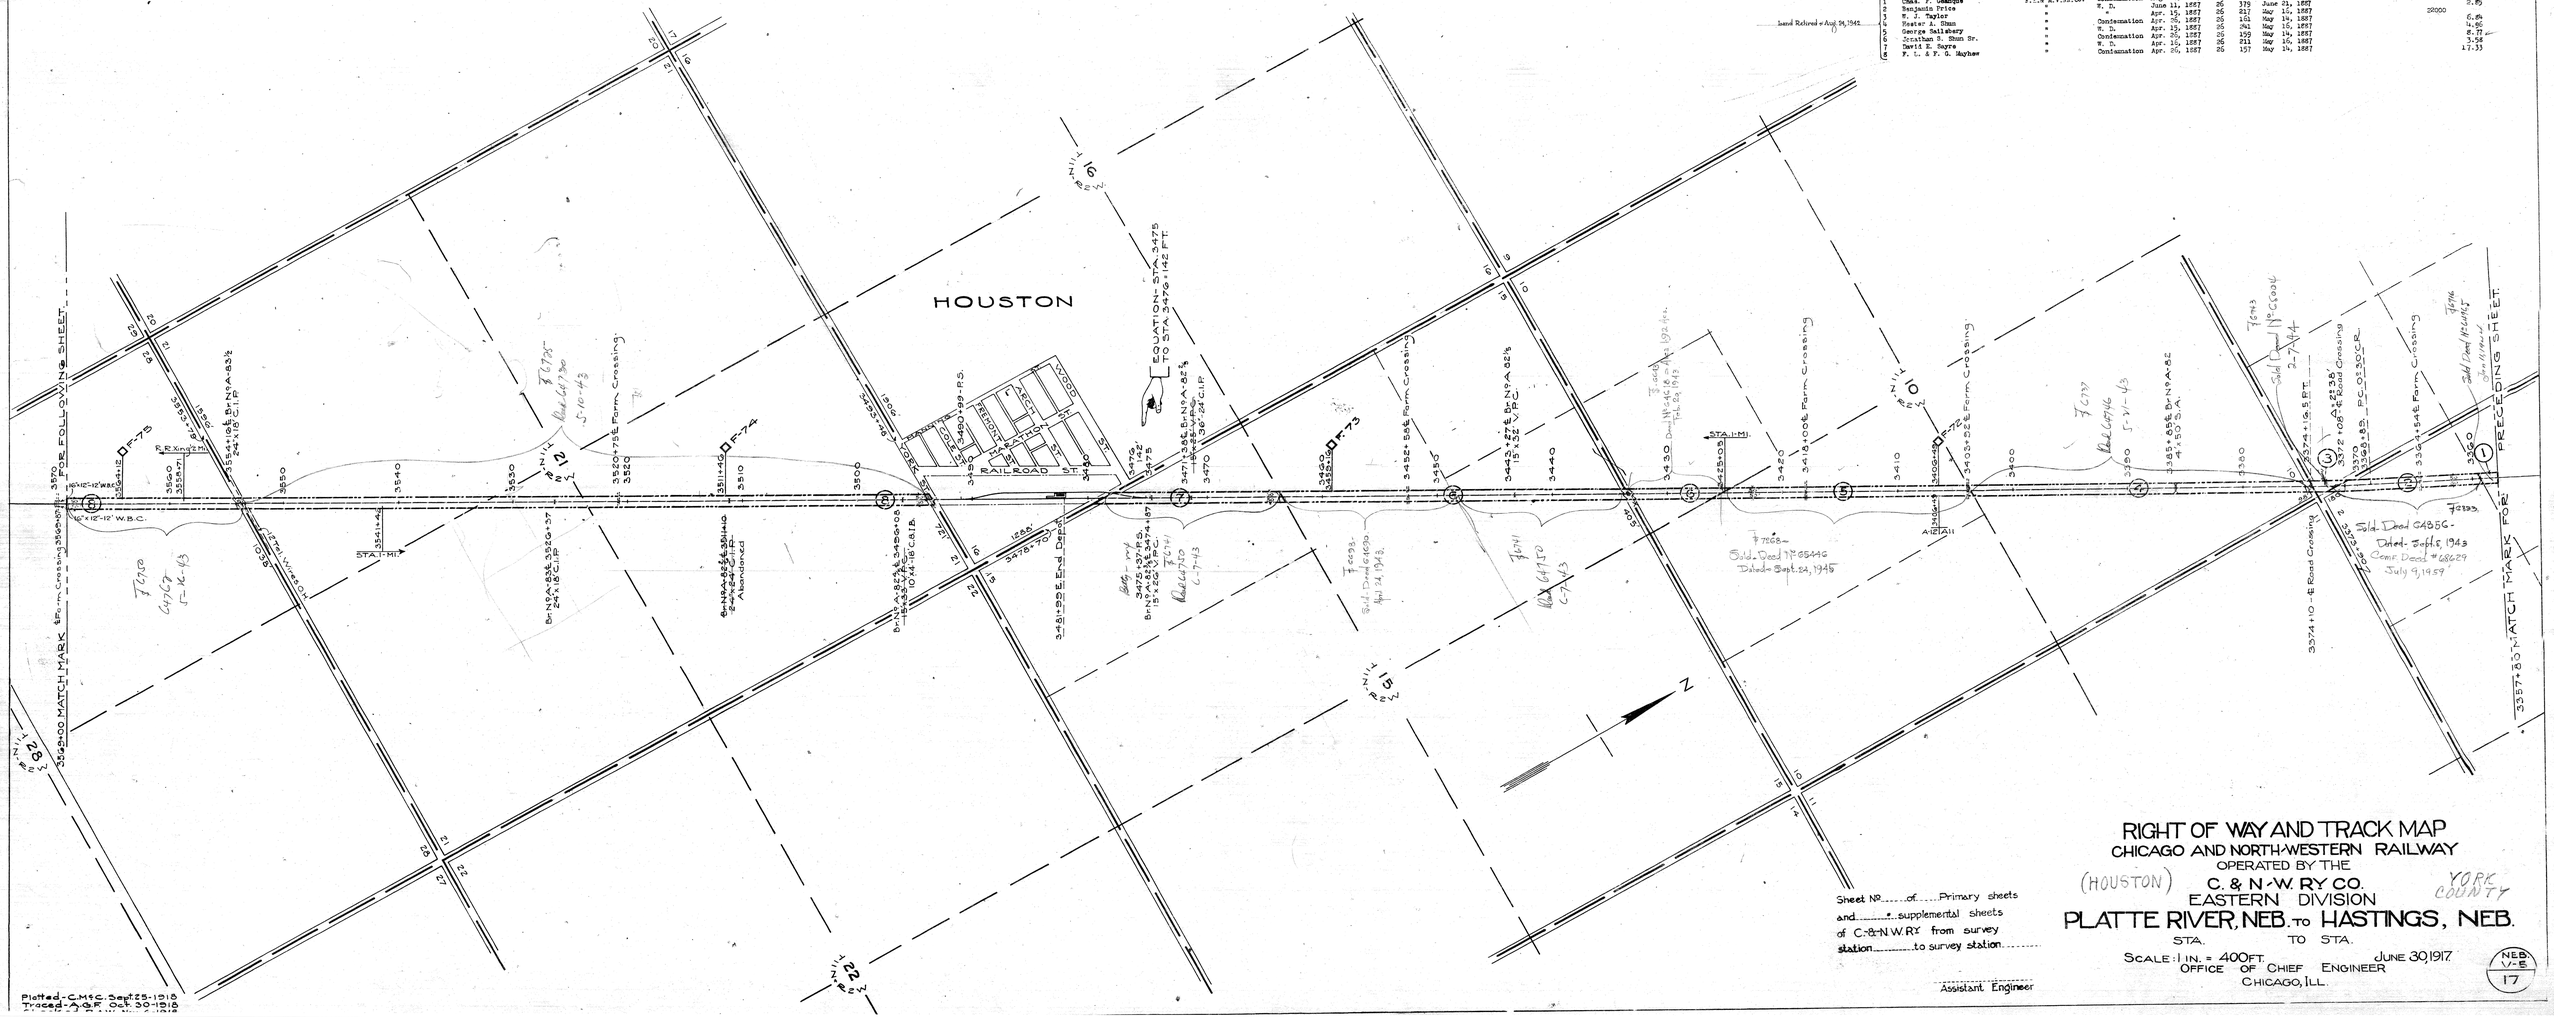

Sheet No. ..... of ..... Primary sheets and ..... supplemental sheets of C.-&-N.W.RY. from survey station ..... to survey station .....

Assistant Engineer

RIGHT OF WAY AND TRACK MAP

CHICAGO AND NORTH-WESTERN RAILWAY

OPERATED BY THE

(HOUSTON) C. & N.-W. RY. CO. YORK COUNTY

EASTERN DIVISION

PLATTE RIVER, NEB. TO HASTINGS, NEB.

STA. TO STA.

SCALE: 1 IN. = 400 FT. JUNE 30, 1917

OFFICE OF CHIEF ENGINEER

CHICAGO, ILL.

NEB. V-E 17