NO	GRANTOR	GRANTEE	INSTRUMENT	DATE	RECORD Book	Page	Date	REMARKS	AREA Sq. Ft.	Ac.
1	Pioneer Town Site Co.	F.E.& M.V.RR.Co.	Q. C. D.	Oct. 31, 1888	31	315	Apr. 20, 1889			7.58
2	Same title as Pcl.#1.							Crossing of Cedar Street.	18420	
3	Same deed as Pcl.#1.									8.55
4	W. F. Skinner	"	W. D.	Apr. 19, 1887	26	208	May 16, 1887			1.19
	Also same deed as Pcl.#1.									
2	Trustee C.& N.W.Ry.Co.	Moritz N. Otto	Q.C.D.	Nov 10, 1942				(Deed No 64512)	18420	
3A	" " "	"	"	"				(" " ")		1.94
1A	" " "	"	"	"				" " "		2.51
4.	Land Retired.			Aug. 24, 1942						1.19
Tel. 1	Trustee C.& N.W.Ry.	Chas. P. Stroman.	Q.C.D.	May 26 1943				D. No 64761		5.07
" 3	" "	"	"	"				" "		6.61

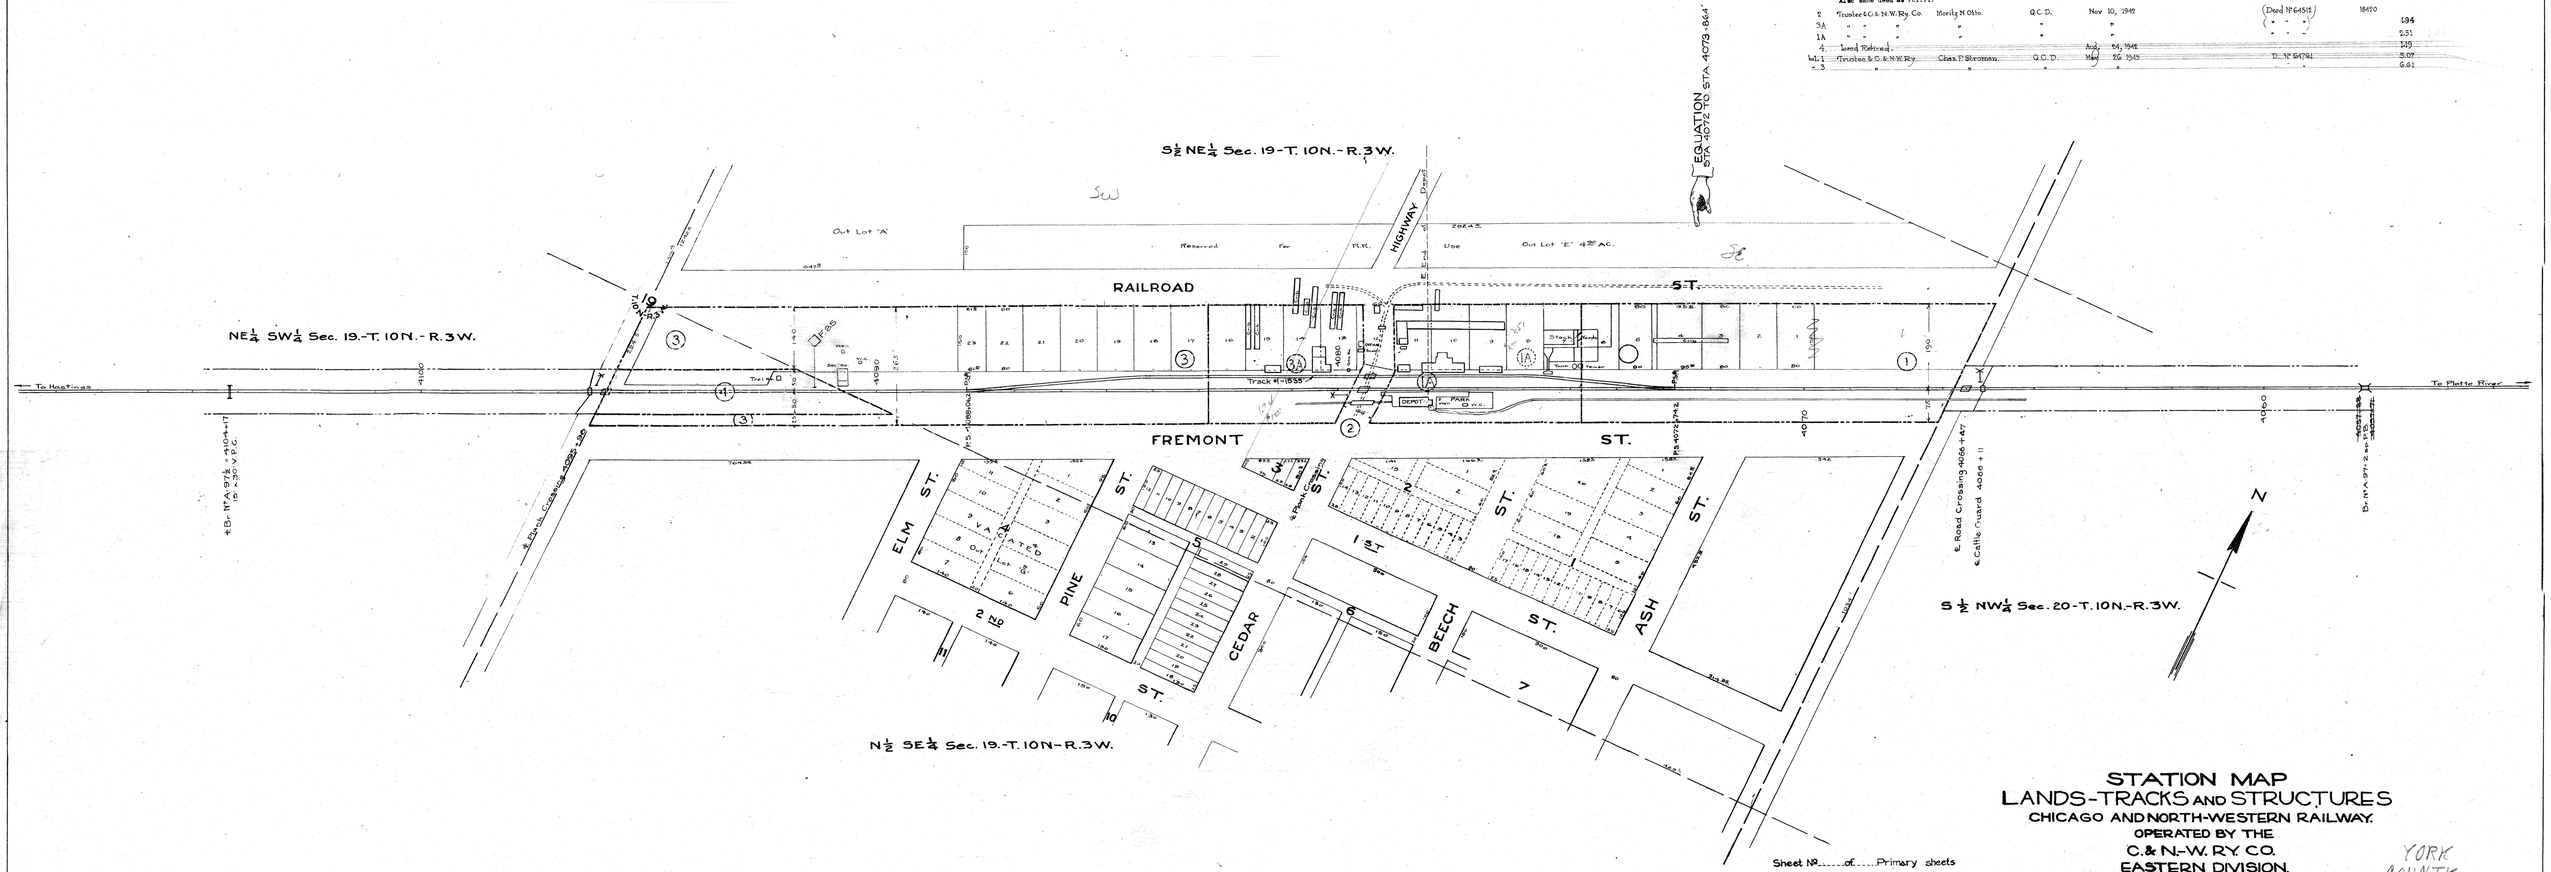

STATION MAP
LANDS-TRACKS AND STRUCTURES
CHICAGO AND NORTH-WESTERN RAILWAY.
OPERATED BY THE
C.& N.-W. RY. CO.
EASTERN DIVISION.
CHARLESTON, NEB.

STA. 4055+00 TO STA. 4108+00

SCALE: 1-IN. = 100 FT. JUNE 30TH 1917.

OFFICE OF CHIEF ENGINEER
CHICAGO, ILL.

YORK COUNTY

Sheet No.....of.....Primary sheets
and.....supplemental sheets
of C.&N.W.RY. from survey
station.....to survey station.....

Assistant Engineer

NEB. V.5 S-20

PLATTED VAL. CH. NOTES, B.A.M. DEC 20, 1918
TRACED " " " G.W.B. APR 11, 1919.
CHECKED " " " S.K.Y. APR 21, 1919.