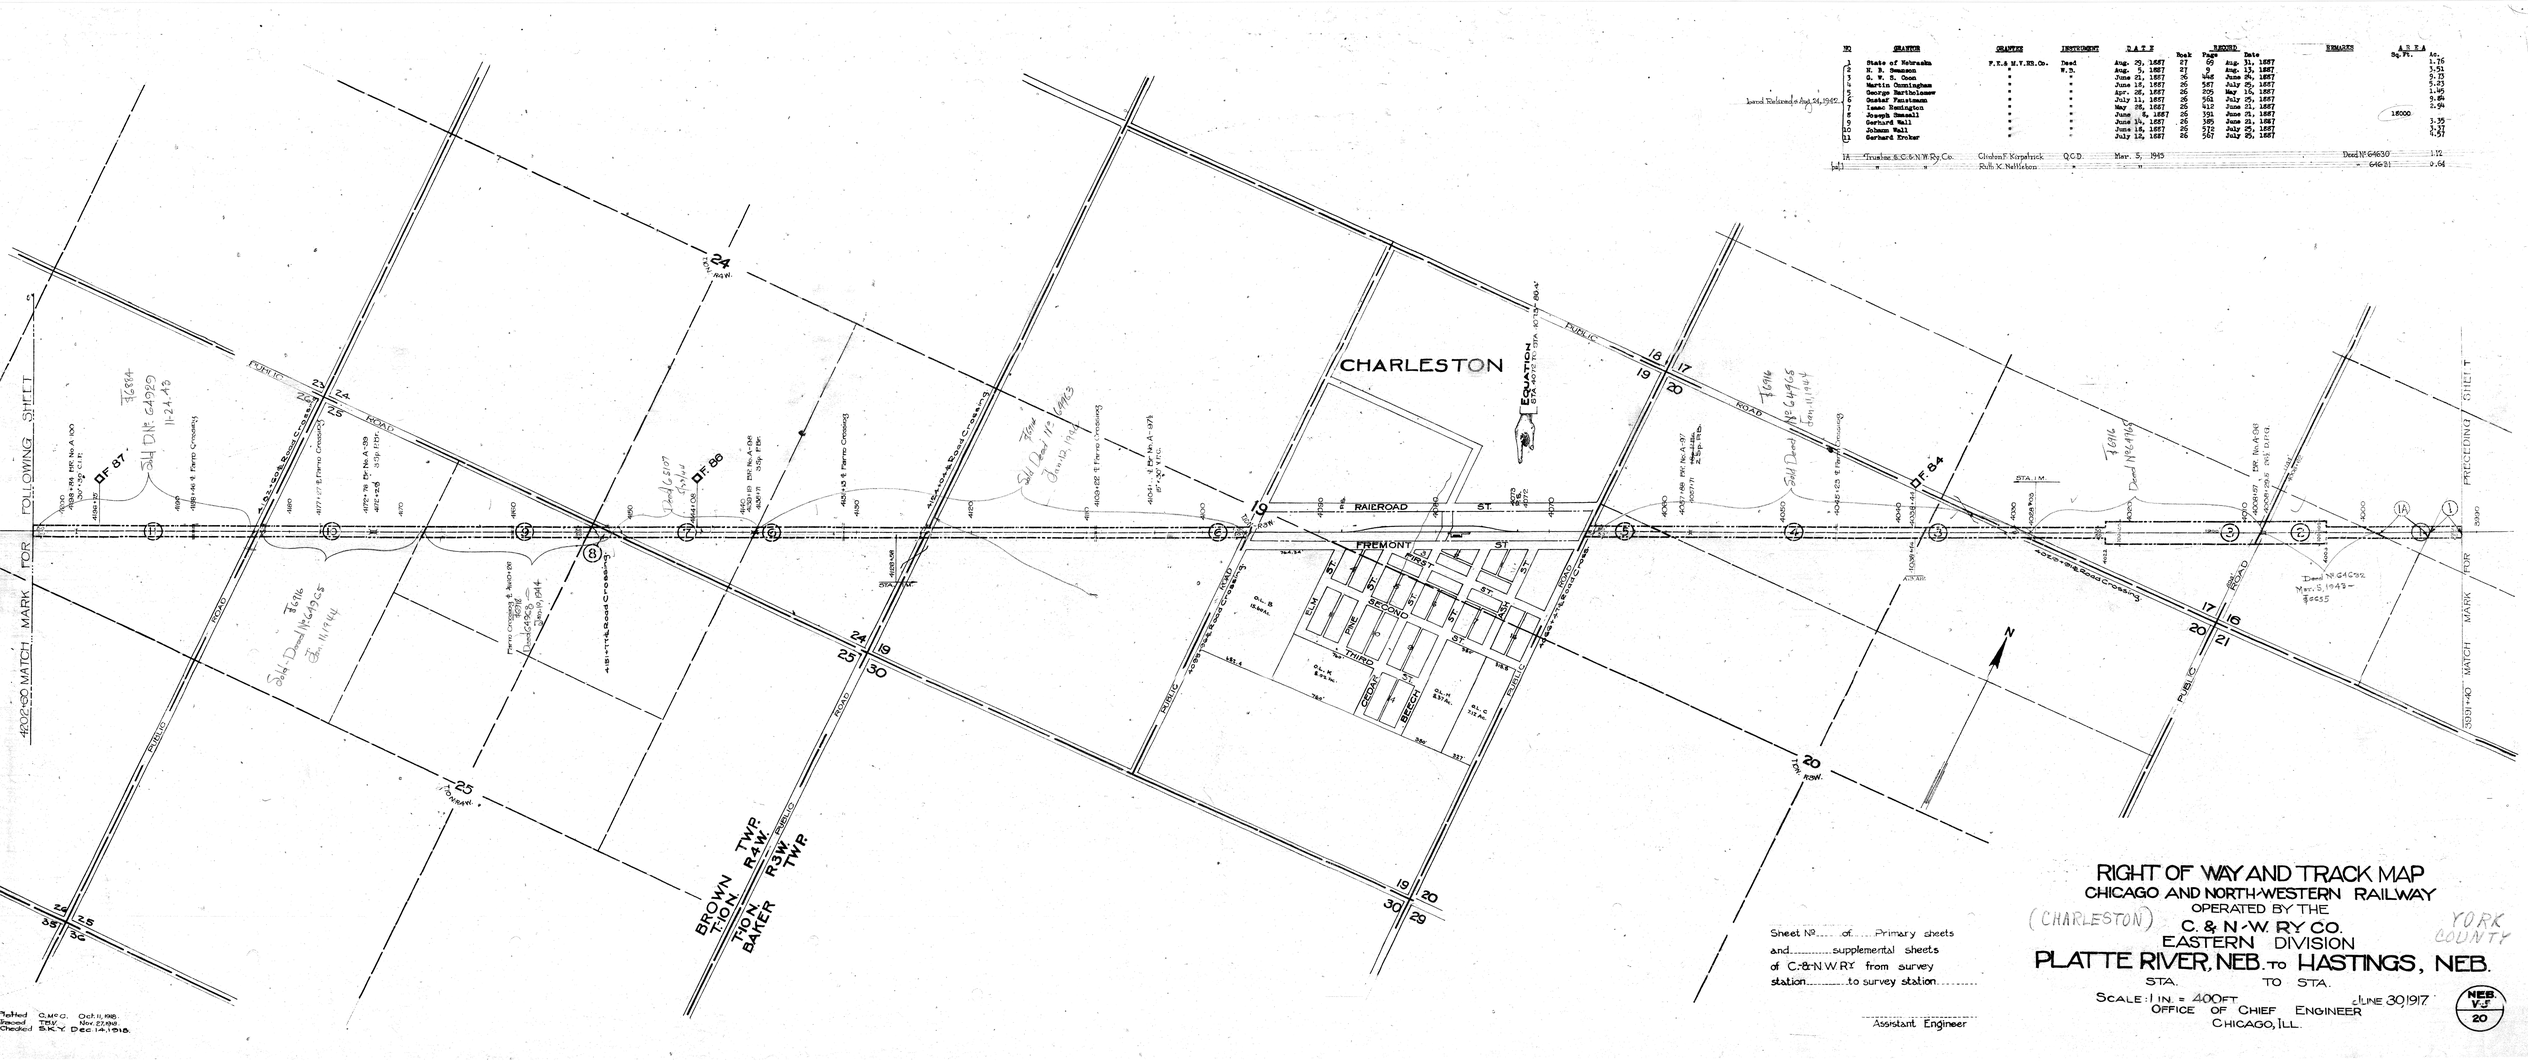

No	GRANTOR	GRANTEE	INSTRUMENT	DATE	RECORDED Book	Page	Date	REMARKS	AREA Sq. Ft.	Ac.
1	State of Nebraska	F.F.& M.V.RR.Co.	Deed	Aug. 29, 1857	27	69	Aug. 31, 1857			1.76
2	H. B. Emerson	"	W.D.	Aug. 5, 1857	27	9	Aug. 13, 1857			1.53
3	O. W. S. Coon	"	"	June 25, 1857	26	448	June 30, 1857			9.13
4	Martin Cunningham	"	"	June 18, 1857	26	587	July 25, 1857			5.23
5	George Barthelomew	"	"	Apr. 28, 1857	26	555	May 15, 1857			1.45
6	Ezekaf Faustmann	"	"	July 11, 1857	26	561	July 25, 1857			9.84
7	Isaac Remington	"	"	May 28, 1857	26	612	June 21, 1857			2.54
8	Joseph Emmell	"	"	June 6, 1857	26	591	June 21, 1857		16000	
9	Gerhard Wall	"	"	June 14, 1857	26	589	June 21, 1857			1.35
10	Johann Wall	"	"	June 18, 1857	26	572	July 25, 1857			2.27
11	Gerhard Ecker	"	"	July 18, 1857	26	587	July 25, 1857			0.57
1A	Trustee S.C.& N.W.Ry Co.	Gladen F. Kirkpatrick	Q.C.D.	Nov. 5, 1945			Deed No 64630		112	
1A-1	" "	Ruth K. Nettleton	"	"			646-21		0.64	

Sheet No..... of.... Primary sheets
and.....supplemental sheets
of C.&N.W.RY from survey
station.....to survey station.....

Assistant Engineer

RIGHT OF WAY AND TRACK MAP
CHICAGO AND NORTH-WESTERN RAILWAY
OPERATED BY THE
(CHARLESTON) C. & N.W. RY CO. YORK COUNTY
EASTERN DIVISION
PLATTE RIVER, NEB. to HASTINGS, NEB.
STA. TO STA.

SCALE: 1 IN. = 400 FT. JUNE 30, 1917
OFFICE OF CHIEF ENGINEER
CHICAGO, ILL.

NEB. V-J 20

Platted C.McC. Oct. 11, 1916
Revised T.S.V. Nov. 27, 1916
Checked S.K.Y. Dec. 14, 1916.