No	Grantor	Grantee	Instrument	Date	Record Book	Record Page	Record Date	Remarks	Area Sq. Ft.	Area Ac.
1	Cornelius Regier	F.E.& M.V.RR.Co.	W. D.	June 6, 1887	26	397	June 21, 1887			0.70
2	Pioneer Town Site. Co.	"	Q. C. D.	Feb. 8, 1889	31	313	Apr. 20, 1889			1.67
3	Same deed as Pcl. #2.									5.36

Land Transactions Since Dec. 31, 1917

1A	Hernando Street opened across Rt. of Way							8560	
2A	" " " " " "							2020	
3A	" " " " " "							11400	
1B	Trustee C.& N.W.Ry.Co.	Harold A. Winters	Q.C.D.	Dec. 1, 1942			Deed № 64562		.85
2B	" " "	"	"	"			"		.44
3B	" " "	"	"	"			"		1.16
1C	" " "	Cornelius J. Peters	"	Dec. 29, 1943			D. № 64649		.67
1D	" " "	Std. Oil Co. of Nebr.	"	Mar. 25, 1943			64536	2000	1.72
3D	" " "	" " "	"	"			"	11200	
1E	" " "	Harvey Wiebe & Wf.	"	Aug. 2, 1943			64655		1.20
3E	" " "	" " "	"	"			"		.68
1F	" " "	Village Of Henderson	"	April 18, 1944			65076		4.10
1G	" " "	" " "	"	"			"		1.58
L.S.									.40
1	C.& N.W.Ry.	E. R. Pilmmer	"	Feb. 27, 1945			65281		1.87
2	" " "	"	"	"			"		.31
									.58

Title to #1 is from PTS to issue on #2 & #3
Wed = 1/6/34

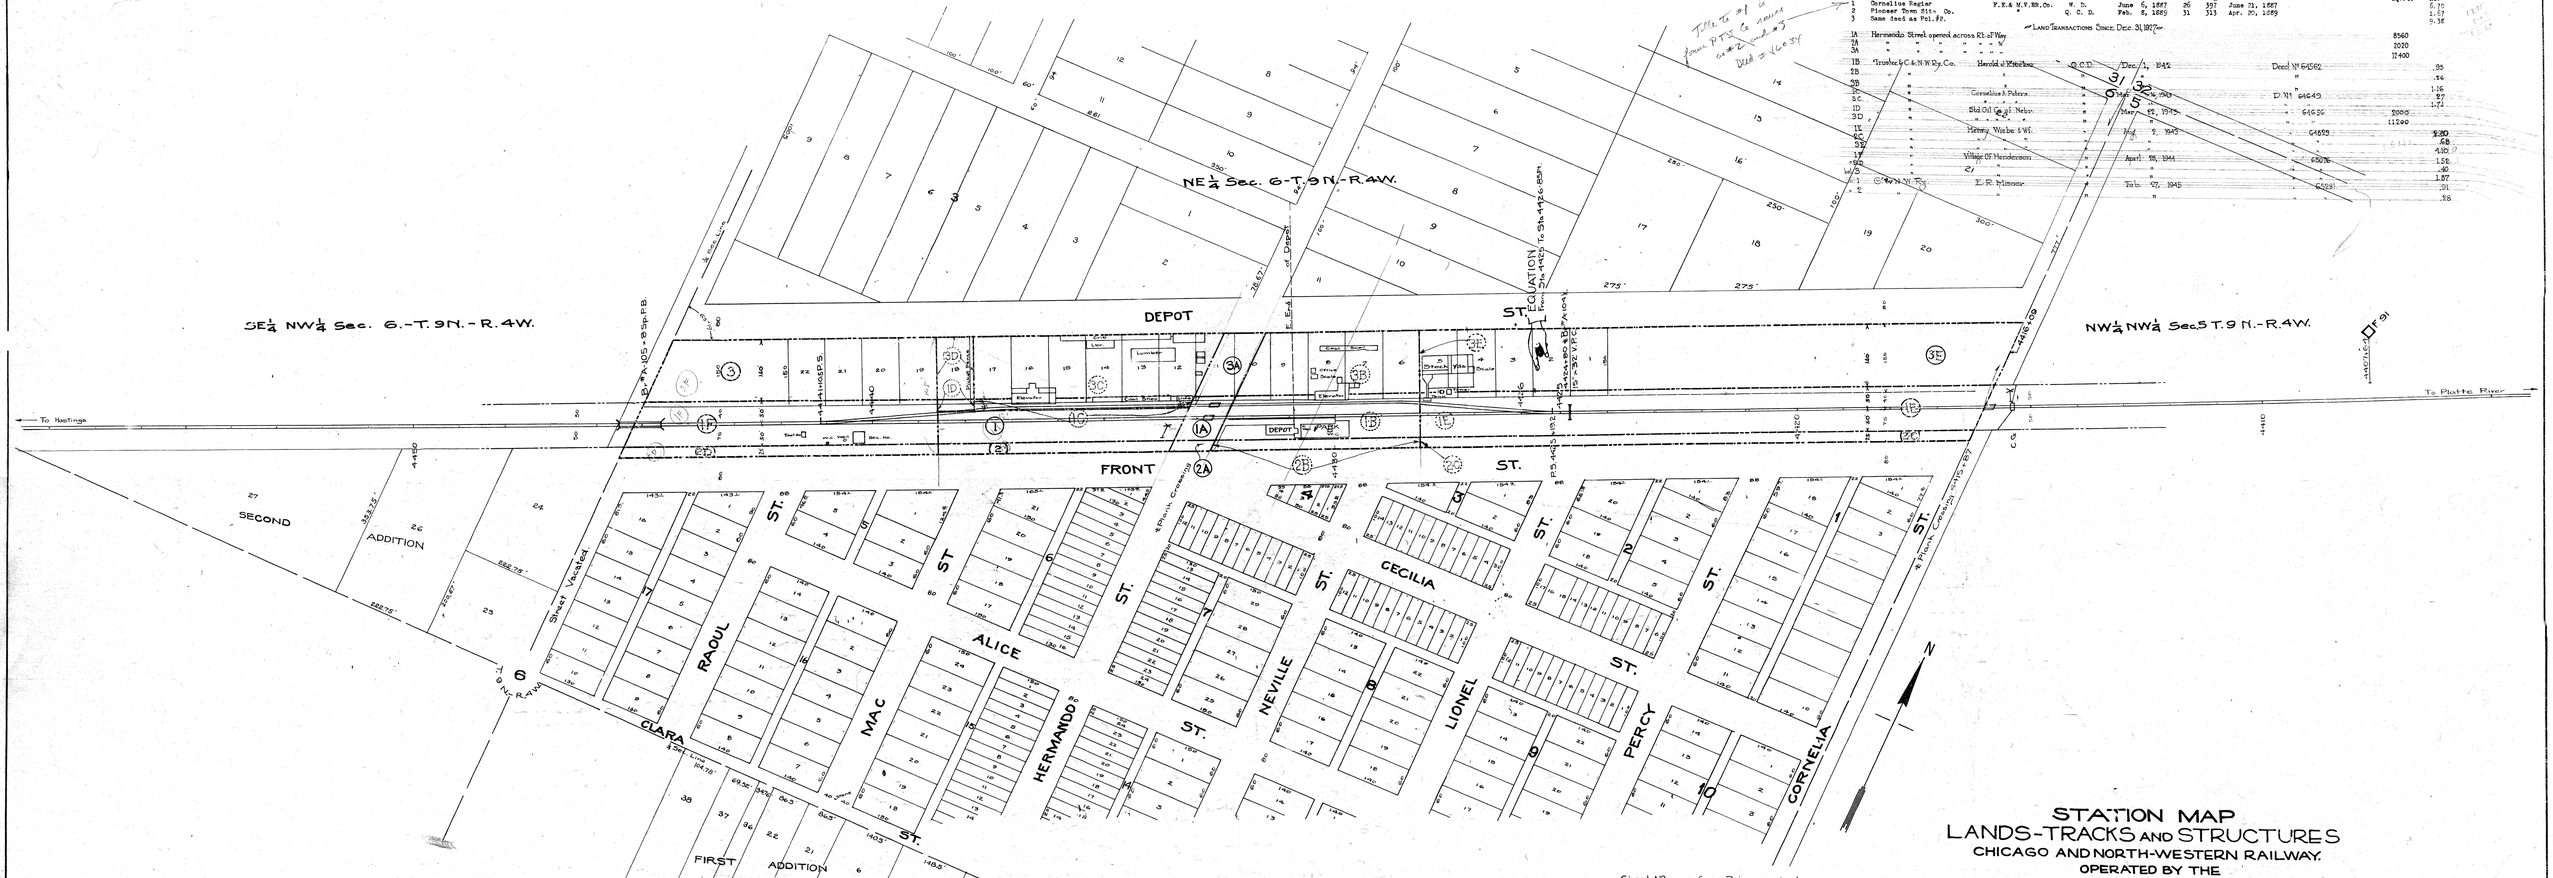

Sheet № ..... of ... Primary sheets
and..... * supplemental sheets
of C.& N.W.R'y from survey
station.....to survey station.....

Assistant Engineer

STATION MAP
LANDS-TRACKS AND STRUCTURES
CHICAGO AND NORTH-WESTERN RAILWAY.
OPERATED BY THE
C.& N.-W. R'Y. CO.
EASTERN DIVISION.
HENDERSON NEB.

STA. 4405 +00 TO STA. 4458 +00
SCALE: 1-IN. = 100 FT. JUNE 30TH 1917.
OFFICE OF CHIEF ENGINEER
CHICAGO, ILL.

YORK COUNTY

PLATTED VAL CH NOTES B.A.M. DEC 26, 1918.
TRACED " " " A.K. APR 17, 1919.
CHECKED " " " J.K.V. APR 27, 1919.

Vol. V-S
522