No	Grantor	Grantee	Purpose	Date	Book	Page	Date	Remarks	Area Sq. Ft.	Ac.
1	Jacob Friesen	F.E.& M.V.RR.Co.	W. D.	May 26, 1887	26	414	June 21, 1887			3.27
2	Gerhard Faat	"	"	May 26, 1887	26	418	June 21, 1887		3000	
3	Heinrich Penner	"	"	May 26, 1887	26	421	June 21, 1887			3.20
			HAMILTON COUNTY.							
4	Isaac Wrann	"	W. D.	June 6, 1887	L	463	Aug. 16, 1887			
5	E. Pankratz	"	Condemnation	July 3, 1887	L	524	Aug. 17, 1887			3.25
6	Abraham Willms.	"	W. D.	June 6, 1887	L	465	Aug. 16, 1887			4.33
7	A. D. Harms	"	Condemnation	Aug. 23, 1887	L	526	Sept. 3, 1887			4.33
8	John Friesen	"	W. D.	June 6, 1887	L	466	Aug. 16, 1887			2.36
9	Thomas Friesen	"	"	June 6, 1887	L	470	Aug. 16, 1887			4.60
10	Cornelius Dack	"	Condemnation	June 27, 1887	L	430	June 28, 1887			0.09
11	David Friesen	"	W. D.	June 6, 1887	L	468	Aug. 16, 1887			0.55
12	Israel B. Bray	"	"	Aug. 1, 1887	L	454	Aug. 10, 1887			2.96
13	Albert Wilsey	"	"	Sept. 23, 1887	L	551	Sept. 27, 1887			1.26

Bond Retired on Aug. 24, 1942.

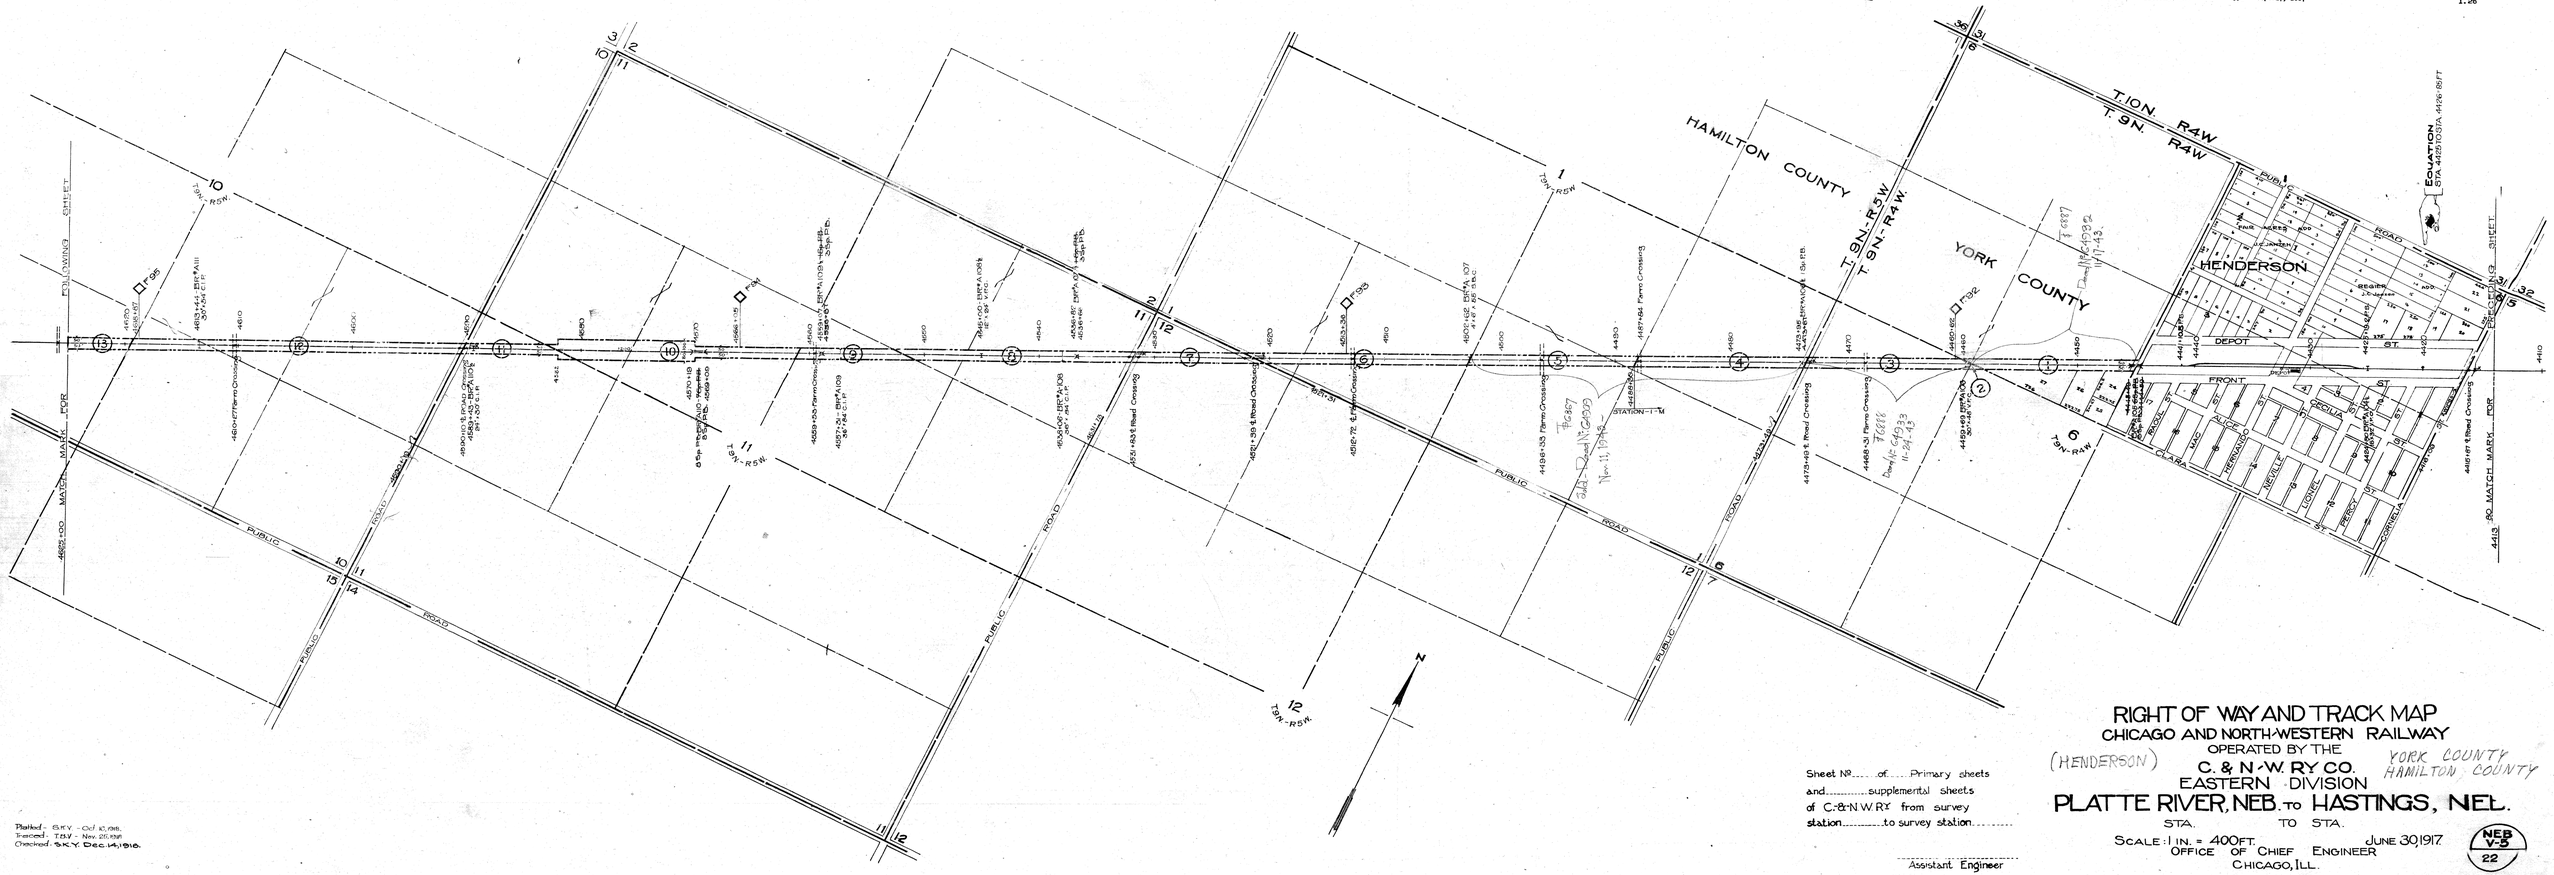

Sheet No..... of..... Primary sheets
and.....supplemental sheets
of C.&N.W.RY from survey
station.....to survey station.....

Assistant Engineer

RIGHT OF WAY AND TRACK MAP
CHICAGO AND NORTH-WESTERN RAILWAY
OPERATED BY THE
(HENDERSON) C. & N.-W. RY. CO. YORK COUNTY HAMILTON COUNTY
EASTERN DIVISION
PLATTE RIVER, NEB. TO HASTINGS, NEB.
STA. TO STA.

SCALE: 1 IN. = 400 FT. JUNE 30, 1917
OFFICE OF CHIEF ENGINEER
CHICAGO, ILL.

NEB V-5 22

Platted - S.K.Y. - Oct 10, 1918.
Traced - T.R.V. - Nov. 20, 1918
Checked - S.K.Y. Dec. 14, 1918.